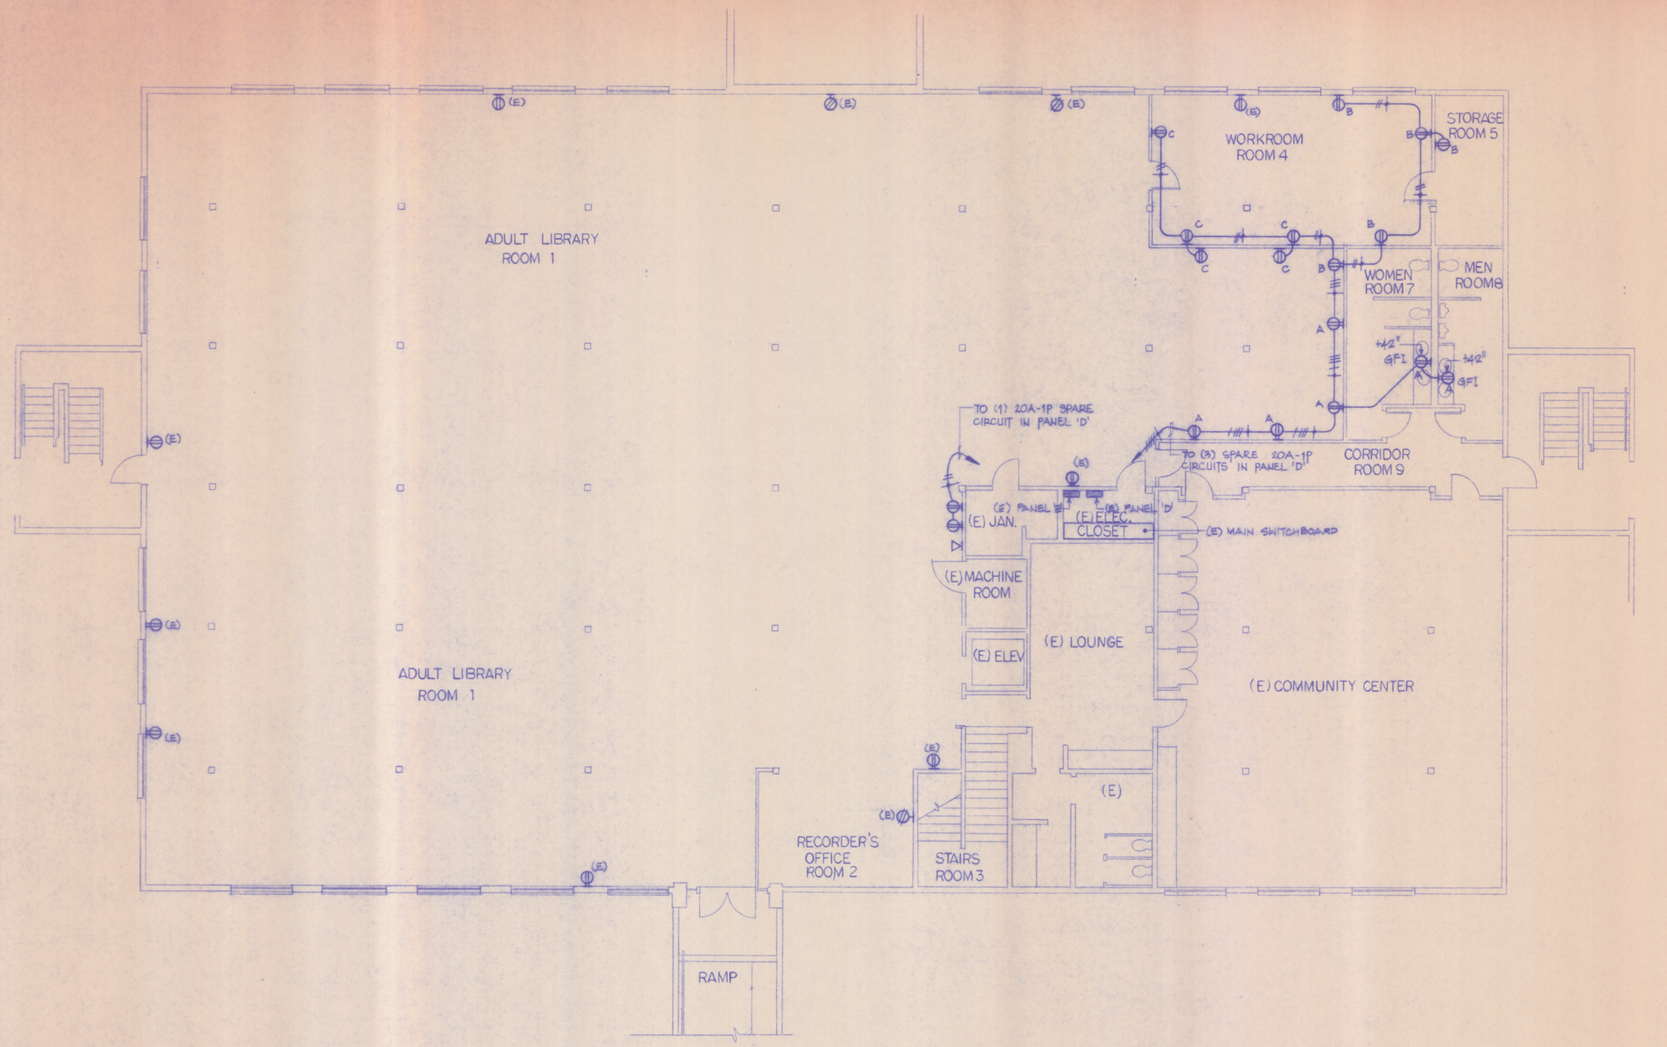

SCALE : 1/8"= 1'-0"

NO.	REVISION	BY	APPR'D

POE ELECTRICAL ENGINEERS
4940 EL CAMINO REAL LOS ALTOS
CA 94022 (415) 967-4665

DESIGNED	W.O.
DRAWN	L.B.
CHECKED	T.B.

COUNTY OF SANTA CLARA CALIFORNIA

CAMPBELL LIBRARY REMODEL

70 CENTRAL AVE., CAMPBELL

SUBMITTED : APPROVED :

POWER & MISCELLANEOUS PLAN

SHEET NO. E-3
OF
DATE

#716 **FILE NO.**