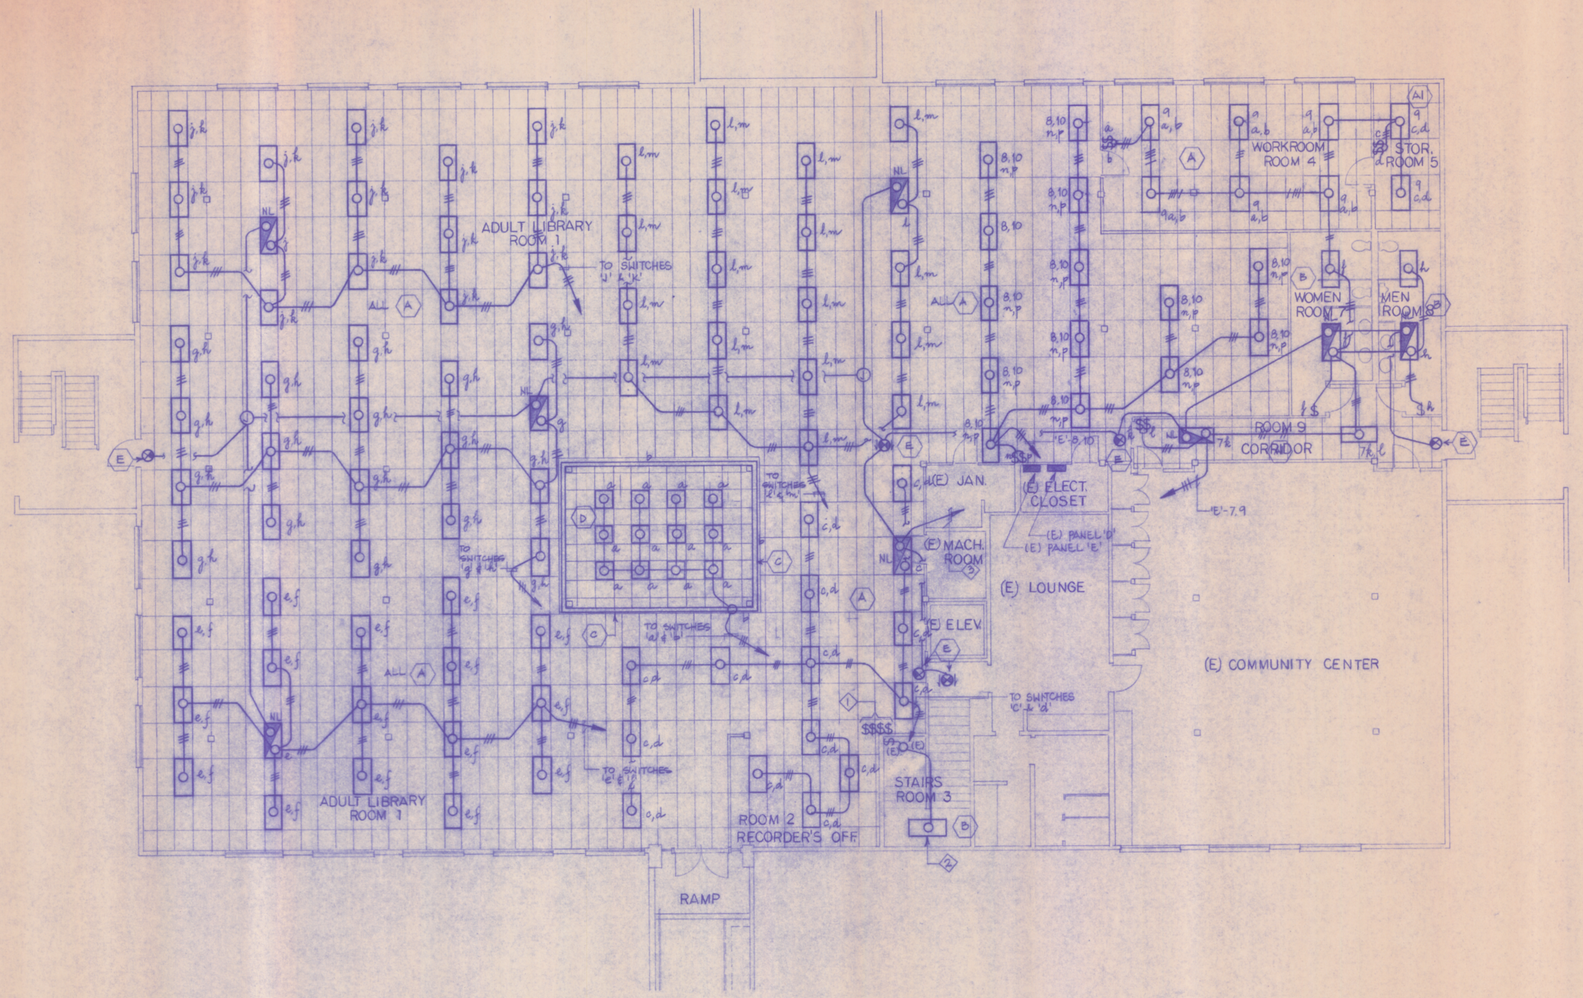

SHEET E-4 NOTES

1. TWELVE (12) LIGHT SWITCHES (a, b, c, d, e, f, g, h, j, k, l & m) FOR CONTROL OF LIGHTING IN MAIN AREA. GROUP IN THREE (3) 4-GANG BOXES STACKED VERTICALLY. RUN WIRING TO TWELVE SPARE 20A-1P CIRCUITS AT EXISTING PANEL 'E'.
2. CONNECT NEW FIXTURE TYPE 'B' TO EXISTING SHOWN DOWNLIGHT IN STAIR AREA.
3. TO SPARE 20A-1P AT PANEL 'E' USED AS NIGHT LIGHT CIRCUIT.

SCALE: 1/8" = 1'-0"

NO.	REVISION	BY	APPR'D	DATE

POE ELECTRICAL ENGINEERS
4940 EL CAMINO REAL LOS ALTOS
CA 94022 (415) 967-4665

DESIGNED	W.O.
DRAWN	L.B.
CHECKED	T.B.

COUNTY OF SANTA CLARA CALIFORNIA

CAMPBELL LIBRARY REMODEL

70 CENTRAL AVE., CAMPBELL

SUBMITTED : APPROVED :

LIGHTING PLAN

SHEET NO. E-4 OF SHEETS

DATE

#716

FILE NO.