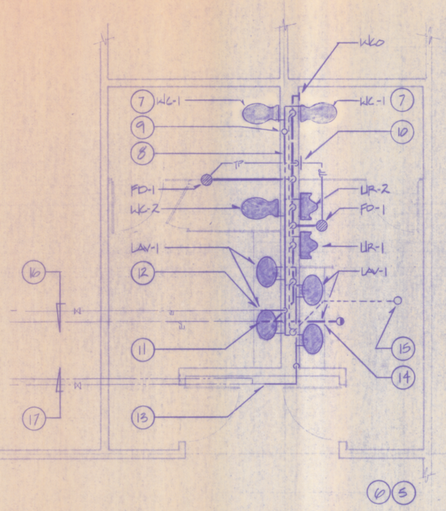

ENLARGED TOILET ROOM PLAN
SCALE: 1/4"=1'-0"

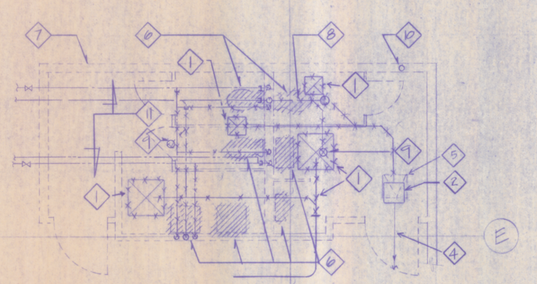

DEMOLITION TOILET ROOM
SCALE: 1/4"=1'-0"

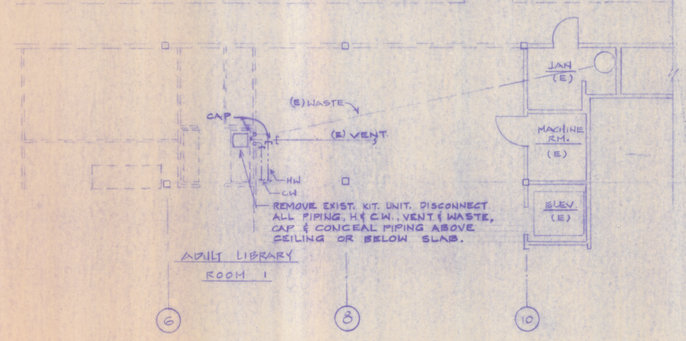

ADULT LIBRARY
ROOM 1

PARTIAL FLOOR PLAN - LOWER LEVEL
SCALE: 1/8" = 1'-0"

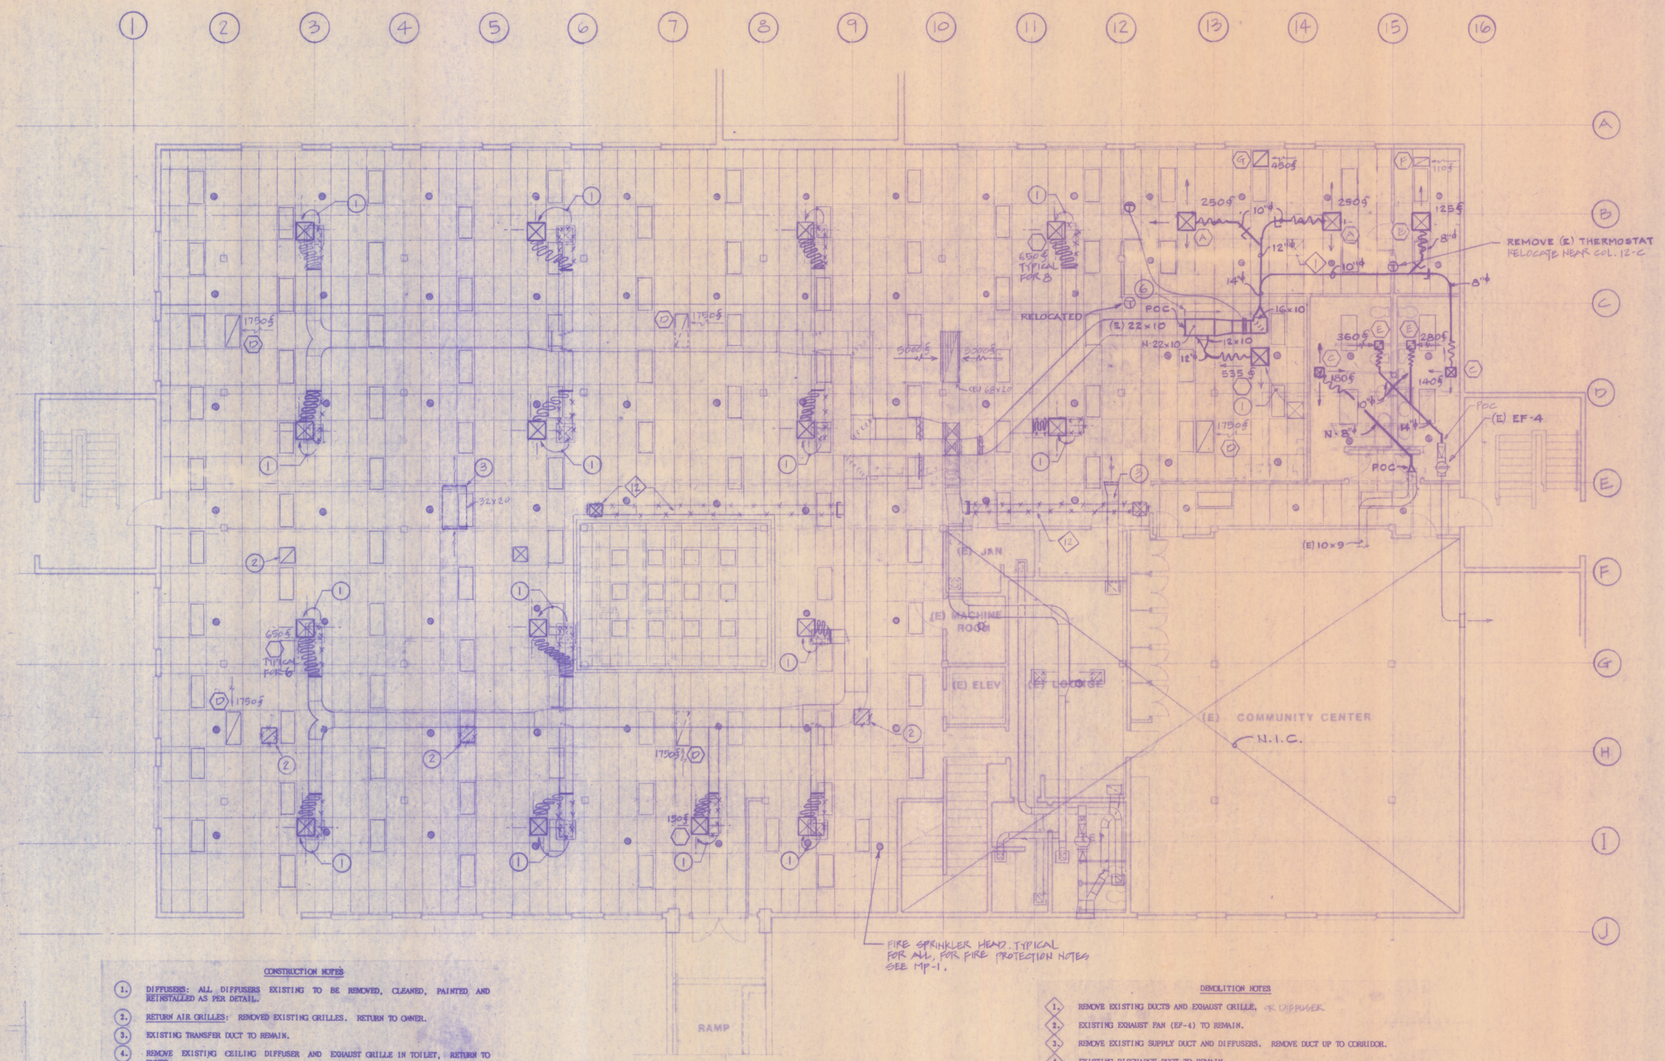

FLOOR PLAN
SCALE: 1/8"=1'-0"

N

CONSTRUCTION NOTES

1. DIFFUSERS: ALL DIFFUSERS EXISTING TO BE REMOVED, CLEANED, PAINTED AND REINSTALLED AS PER DETAIL.
2. RETURN AIR GRILLES: REMOVED EXISTING GRILLES. RETURN TO OWNER.
3. EXISTING TRANSFER DUCT TO REMAIN.
4. REMOVE EXISTING CEILING DIFFUSER AND EXHAUST GRILLE IN TOILET, RETURN TO OWNER.
5. COORDINATE WITH OTHER TRADES IN THE ROUTING OF ALL PIPING TO AVOID CONFLICTS WITH THE PLACEMENT OF AIR CONDITIONING UNITS, DUCTWORK, FANS, REFRIGERATION PIPING, RELIEF VENTS, VENT RISERS ETC.
6. SEE ARCHITECTURAL DETAILS FOR HEIGHTS AND DIMENSIONED LOCATIONS OF ALL FIXTURES AND VALVES.
7. MOUNT FIXTURE AT HEIGHT TO SUIT HANDICAP REQUIREMENT.
8. 2" COLD WATER MANIFOLD IN PIPE CHASE.
9. SMITH 5000 SERIES WATER HAMMER ARRESTER MOUNTED ON COLD WATER MANIFOLD. SIZE TO MATCH FIXTURE LOAD PER MANUFACTURERS RECOMMENDATIONS.
10. PROVIDE TRAP PRIMERS AND SHUTOFF VALVES TO SERVE RESTROOM FLOOR DRAINS. LOCATE BEHIND STAINLESS STEEL ACCESS DOOR (MIN. 12" X 12"). CONFIRM LOCATIONS WITH ARCHITECT.
11. CONNECT NEW 4" SW TO EXISTING 4" SW LATERAL UG HERE. VERIFY EXACT LOCATION OF EXISTING LINE IN FIELD.
12. CONNECT NEW 2" CW LINE TO EXISTING 2" CW HERE ABOVE CEILING. VERIFY EXACT OF LOCATION OF EXISTING LINE IN FIELD.
13. CONNECT NEW 3/4" HW TO EXISTING 3/4" HW LINE ABOVE CEILING HERE. VERIFY EXACT LOCATION OF EXISTING LINE IN FIELD.
14. NEW 4" SW UG, SAWCUT EXISTING SLAB, TRENCH AND INSTALL NEW SANITARY WASTE PIPE, TYPICAL.
15. TIE NEW 2-1/2" VENT TO EXISTING 2-1/2" VENT THROUGH ROOF HERE ABOVE CEILING.
16. EXISTING 2" CW ABOVE CEILING AND 4" SW TO REMAIN.
17. EXISTING 3/4" HW AND 3/4" HWR ABOVE CEILING TO REMAIN.

DEMOLITION NOTES

1. REMOVE EXISTING DUCTS AND EXHAUST GRILLE, & DIFFUSER.
2. EXISTING EXHAUST FAN (EF-4) TO REMAIN.
3. REMOVE EXISTING SUPPLY DUCT AND DIFFUSERS. REMOVE DUCT UP TO CORRIDOR.
4. EXISTING DISCHARGE DUCT TO REMAIN.
5. EXISTING CEILING ACCESS DOOR TO SERVICE EF-4, INSTALLATION BY GENERAL CONTRACTOR.
6. REMOVE EXISTING PLUMBING FIXTURE AND ASSOCIATED PIPING, TYPICAL.
7. WALLS SHOWN DASHED WILL BE DEMOLISHED, REMOVE ALL PIPING RUN IN THOSE WALLS.
8. REMOVE EXISTING LINE BACK TO POINT SHOWN AND CAP. REMOVE ASSOCIATED HANGERS. PROVIDE PIPE SUPPORT AT NEW TERMINATION POINT IF NONE EXISTS.
9. REMOVE EXISTING FLOOR DRAIN AND ASSOCIATED PIPING (WASTE, VENT, PRIMER). PATCH EXISTING CONCRETE TO MATCH ADJACENT SURFACE ELEVATION.
10. EXISTING 2-1/2" VENT THROUGH ROOF, CAP ABOVE CEILING.
11. EXISTING LINES TO REMAIN, TYPICAL.
12. REMOVE (E) DIFFUSER & DUCT. CAP DUCT @ MAIN BRANCH.

MECHANICAL ENGINEER
D.Y.M.E. Inc.
OFFICE : (408) 985-2444
100 N. Winchester
Santa Clara
California 95050

STATEMENT OF COMPLIANCE - TITLE 24 ENERGY DESIGN

THESE DRAWINGS AND CALCULATIONS HAVE BEEN REVIEWED - THE DESIGN CONFORMS SUBSTANTIALLY WITH TITLE 24 ENERGY REGULATIONS DIVISIONS _____

REGISTRATION NUMBER _____ SIGNATURE _____ DATED _____

THESE DRAWINGS AND CALCULATIONS HAVE BEEN CHECKED AGAINST ENERGY CONSERVATION REGULATIONS TITLE 24 REQUIREMENTS AND ARE APPROVED FOR DIVISIONS _____

REGISTRATION NUMBER _____ SIGNATURE _____ REGISTERED ENGINEER/ARCHITECT DATED _____

NO.	REVISION	BY	APPR'D	DATE

Jensen, Johnson & Associates
Landscape Architecture: Architecture: Site Planning
161 Jackson Street, San Jose, California 95112
Telephone (408) 280-0376

DESIGNED	W.O.
DRAWN	L.B.
CHECKED	T.B.

COUNTY OF SANTA CLARA CALIFORNIA

CAMPBELL LIBRARY REMODEL

70 CENTRAL AVE, CAMPBELL

SUBMITTED : APPROVED :

DEMOLITION & NEW FLOOR PLAN

SHEET NO. MP-2
OF SHEETS
DATE

FILE NO.