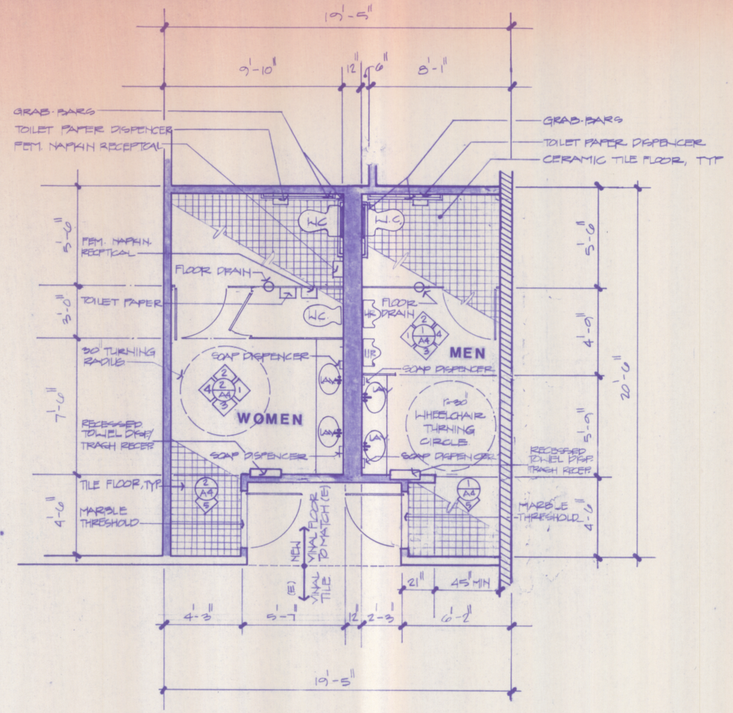

RESTROOM FLOOR PLAN

SCALE 1/4" = 1'-0"

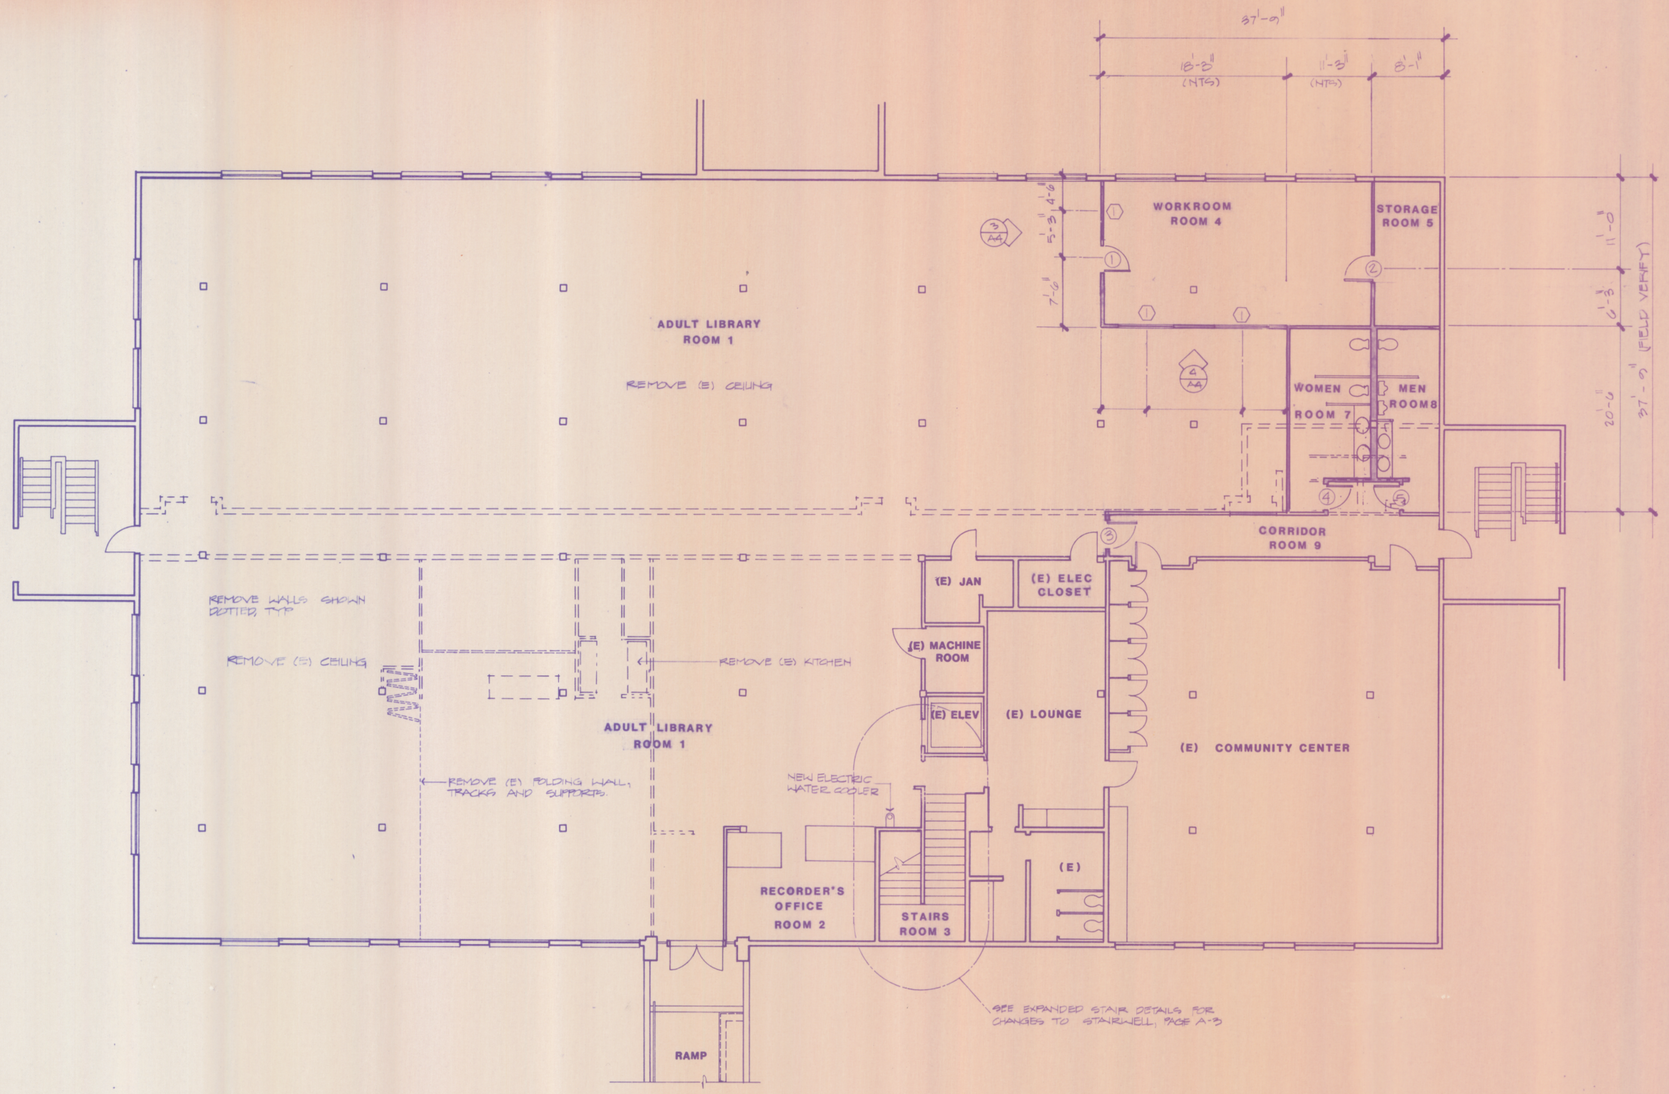

NO.	REVISION	BY	APPR'D	DATE

Jensen, Johnson & Associates
Landscape Architecture: Architecture: Site Planning
161 Jackson Street, San Jose, California 95112
Telephone (408) 280-0376

DESIGNED	W.O.
DRAWN	L.B.
CHECKED	T.B.

COUNTY OF SANTA CLARA CALIFORNIA

CAMPBELL LIBRARY REMODEL

70 CENTRAL AVE, CAMPBELL

SUBMITTED : APPROVED :

FLOOR PLANS

SHEET NO. A1
OF SHEETS
DATE

FILE NO.