


## LOWER FLOOR REFLECTED CEILING PLAN

SCALE: 1/8" = 1'-0"

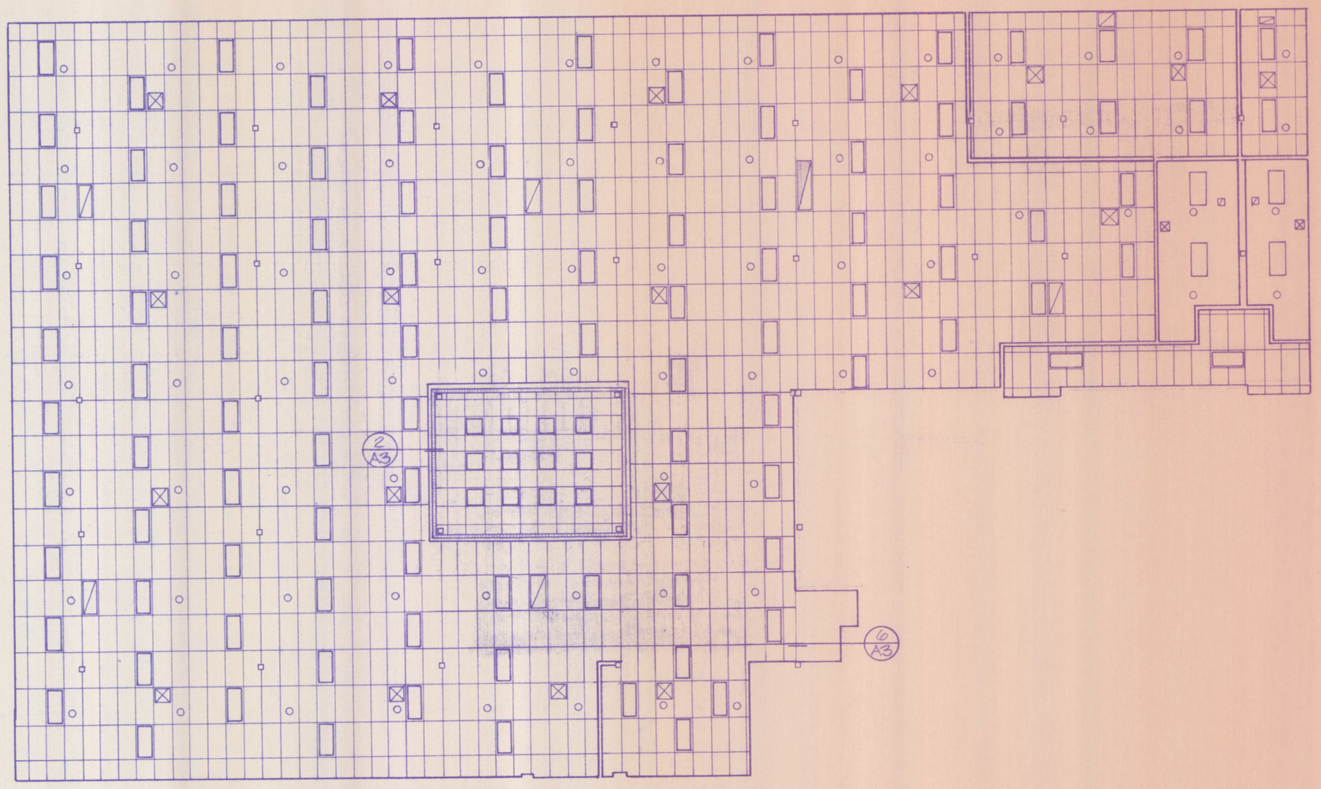


## PARTIAL UPPER FLOOR CEILING PLAN

SCALE: 1/8" = 1'-0"

| NO. | REVISION | BY | APPR'D | DATE |
|---|---|---|---|---|
| | | | | |
| | | | | |
| | | | | |
| | | | | |


**Jensen, Johnson & Associates**
Landscape Architecture: Architecture: Site Planning
161 Jackson Street, San Jose, California 95112
Telephone (408) 280-0376

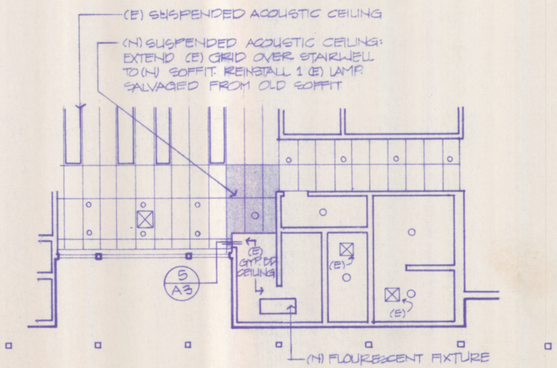
| | |
|---|---|
| DESIGNED | W.O. |
| DRAWN | L.B. |
| CHECKED | T.B. |

COUNTY OF SANTA CLARA CALIFORNIA

**CAMPBELL LIBRARY REMODEL**

**70 CENTRAL AVE, CAMPBELL**

SUBMITTED: APPROVED:

**REFLECTED CEILING PLAN**

SHEET NO. **A2** OF SHEETS

DATE

FILE NO.