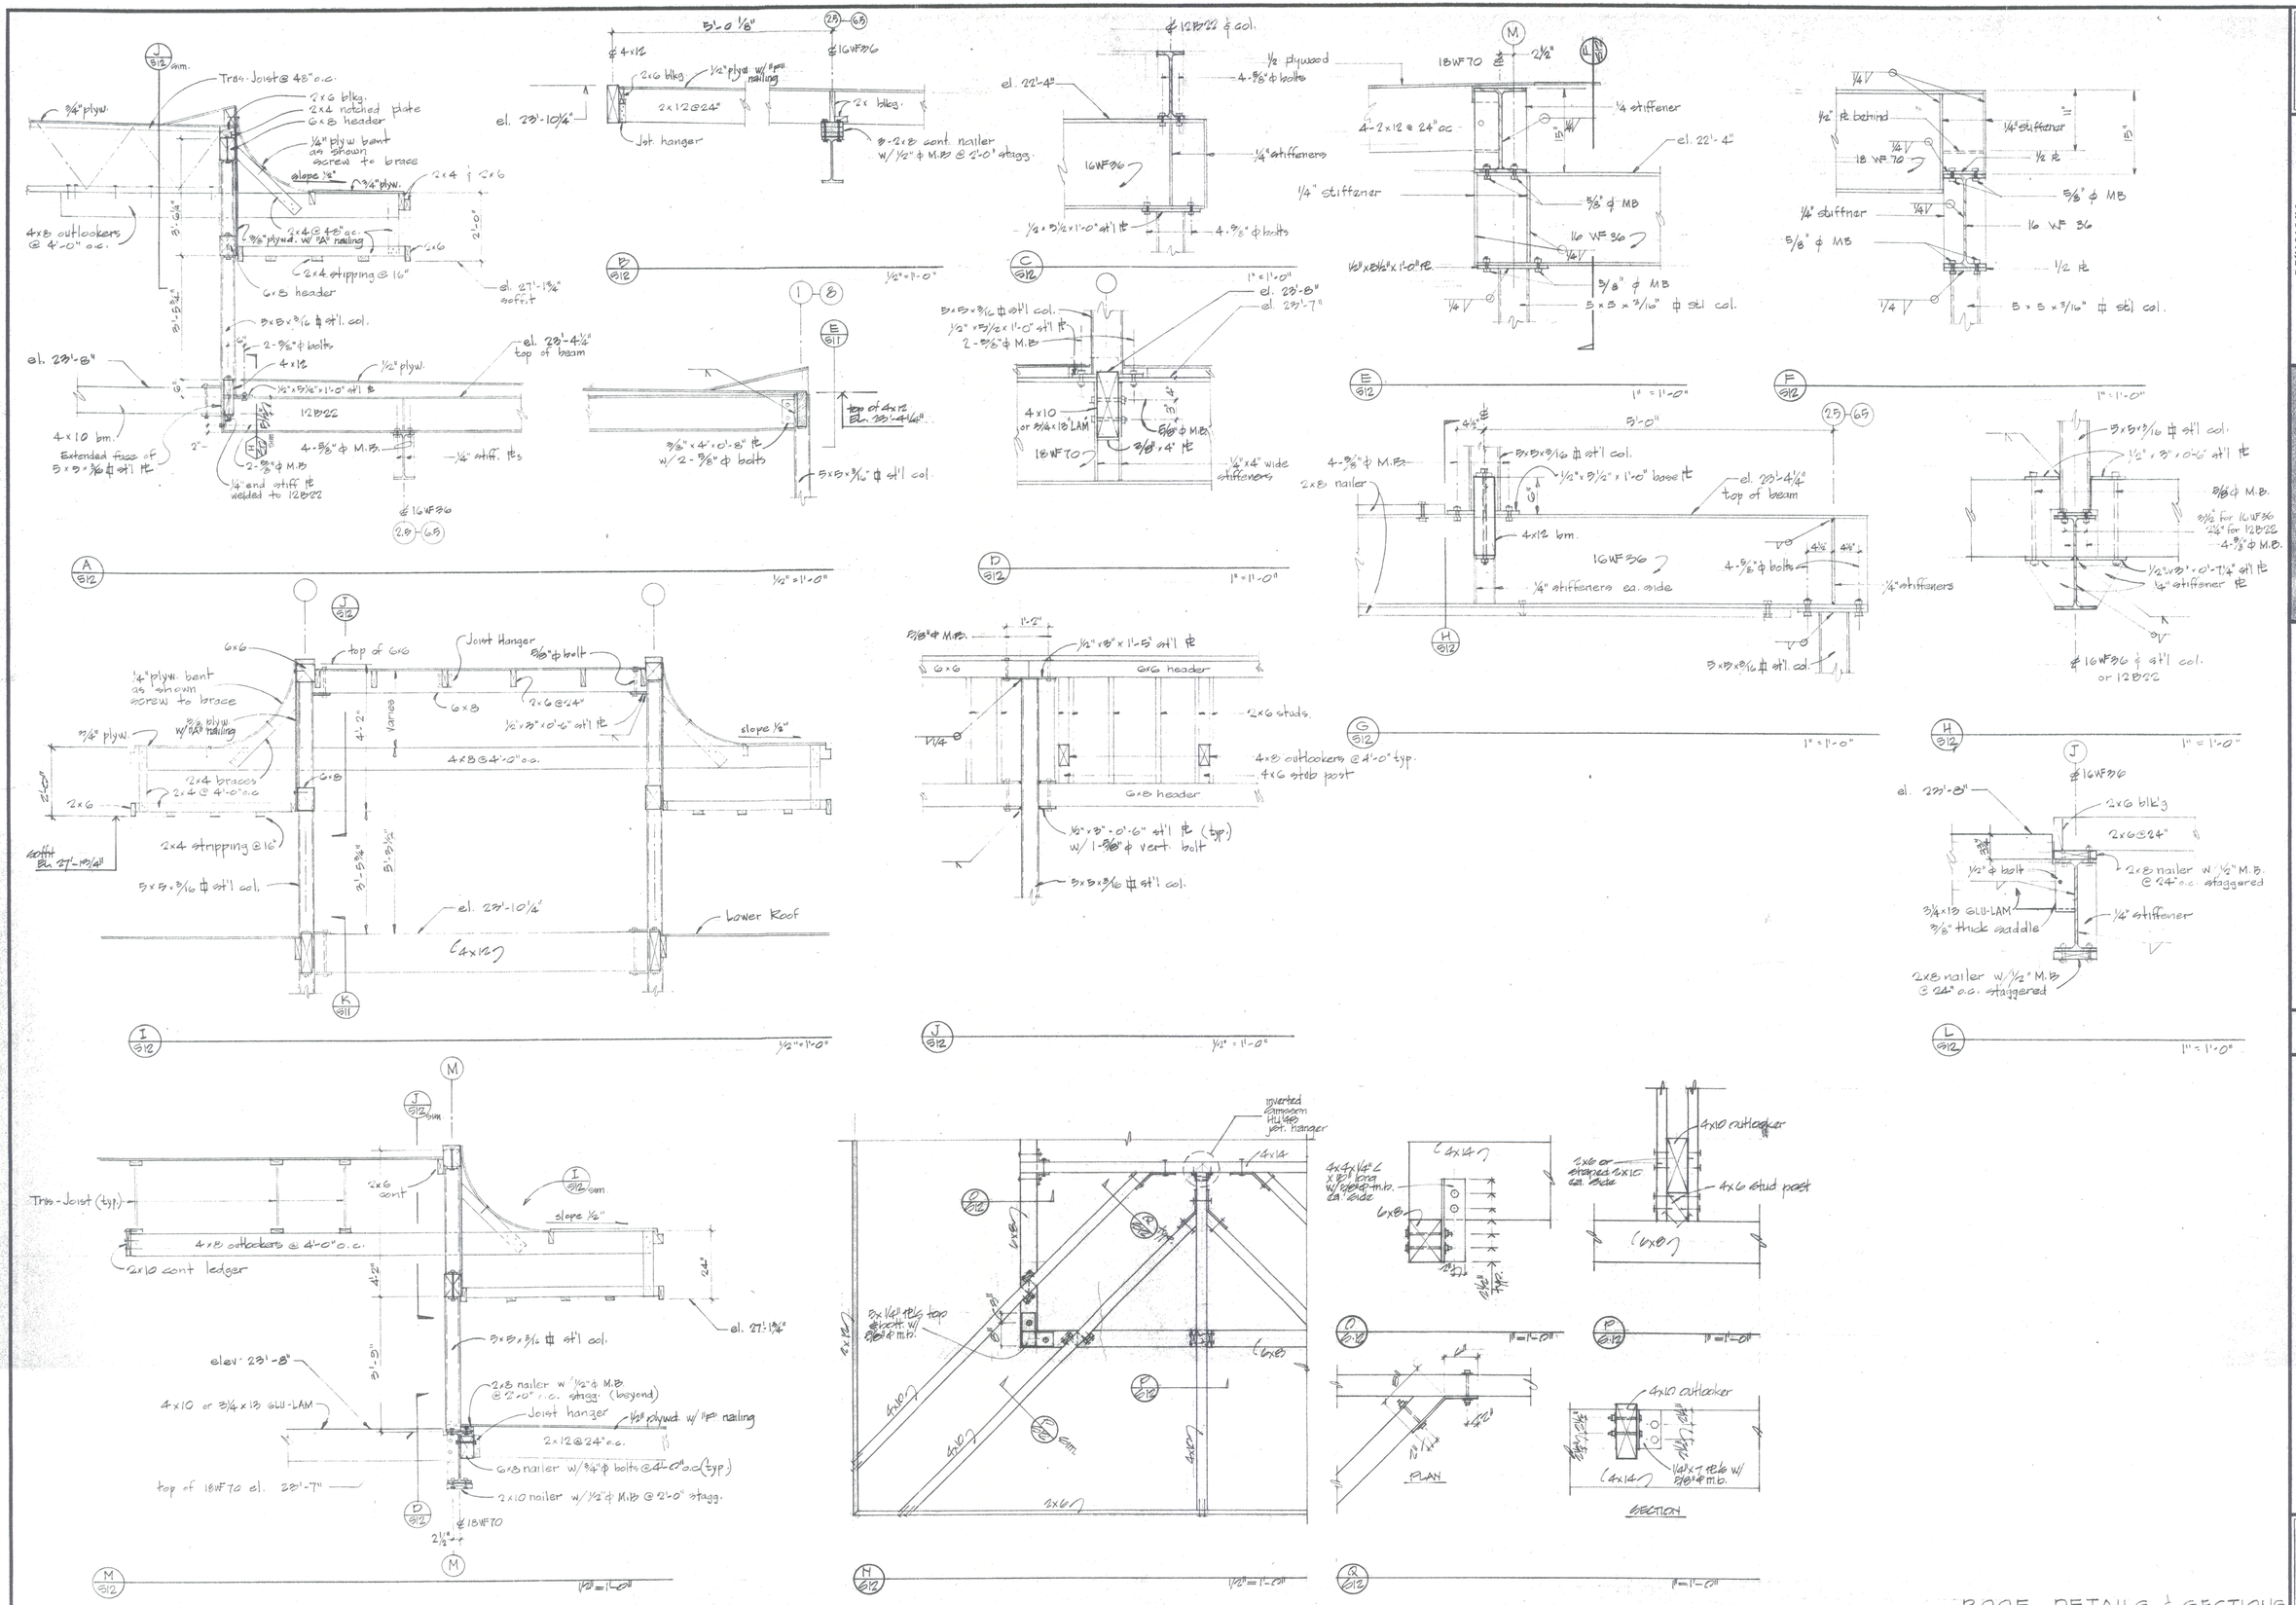

ROOF DETAILS & SECTIONS

JOB: 63-18
DATE: 3-13-70
DRAWN: BC
CHECKED:
APPROVED:

REVISIONS

DONALD R. JAMES
CIVIL ENGINEER
461 PARK AVE.
SAN JOSE, CALIFORNIA
283-7077

THE OFFICE OF
WILLIAM W. HEDLEY JR.
architect
a.i.a.
346 E. CAMPBELL AVE.
CAMPBELL CALIFORNIA
C-2713
379-7404

CAMPBELL CITY HALL
CAMPBELL, CALIFORNIA

SHEET NO.
S12
OF 12