T.	N.

NOTES:

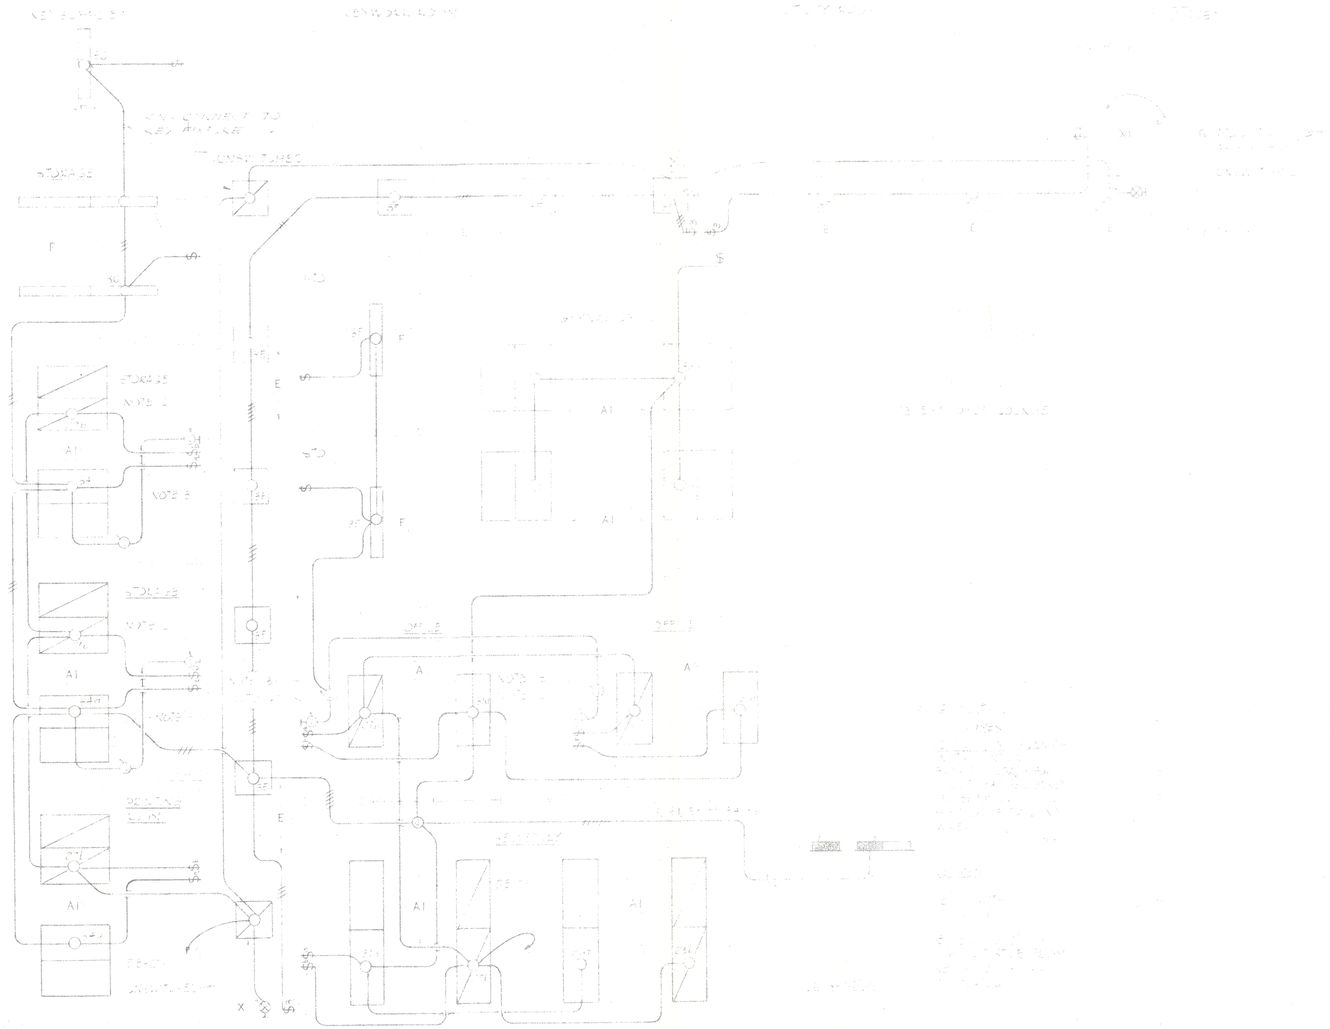

PARTIAL LOWER LEVEL
LIGHTING PLAN - WEST WING
SCALE: 1/4"=1'-0"

REVISIONS	CONSULTANT	APPROVED			
	JACK D. TODD, INC. ELECTRICAL ENGINEER SAN JOSE, CALIFORNIA 295-4526 EE 5418 - PROJECT 770-5		FINANCE DEPARTMENT RELOCATION CAMPBELL CITY HALL 75 NORTH CENTRAL AVENUE, CAMPBELL, CALIFORNIA	THE ARCHITECTURAL OFFICE OF WILLIAM W. HEDLEY JR. MORRIS ARTHUR STARK · ASSOCIATE ARCHITECT· 346 EAST CAMPBELL AVE. CAMPBELL CALIFORNIA 95008 TELEPHONE 379-7404	DATE 10-11-77 DRAWN HP CHECKED JOB NO. 75-415

PARTIAL LOWER LEVEL
LIGHTING PLAN-WEST WING