INTERIOR FINISH SCHEDULE - LOWER LEVEL

NO.	NAME	Floor: Carpet (N.I.C.)	Floor: Vinyl Asb. Tile	Floor: Conc. w/ Hardener	Floor: Cer. Mosaic Tile	Base: Topset Rubber Carpet Base (1)	Base: Topset Rubber Coved Base (2)	Base: Cer. Tile	Base: None	Walls: 5/8" Gypsum Board	Walls: Masonry	Walls: W/R Gypsum Board	Wall Covering: Vinyl Fabric	Wall Covering: Ceramic Tile	Wainscot	Soundboard	Ceilings: 5/8" Gypsum Board	Ceilings: Acoustic Tile	Ceilings: W/R Gypsum Board	Height	Paint: Gyp. Bd. Walls	Paint: Masonry Walls	Paint: Ceilings	Paint: Doors	Paint: Frames	Paint: Cabinets & Trim	Remarks
101	LOBBY	●				●					●						●			8'-10¾"	—	l	g	j	j	—	
102	PUBLIC ENTRY	●				●				●			●					●		8'-0"	—	—	—	j	j	N.I.C.	
103	CONFERENCE	●				●				●	●							●			g	l	—	j	j	j	
104	CORRIDOR	●				●				●			●					●			—	—	—	j	j	—	
105	WAITING	●				●				●			●					●			—	—	—	j	j	—	
106	OFFICE	●				●				●	●							●			g	l	—	j	j	—	
107	SECRETARY	●				●				●	●		●					●			—	l	—	j	j	—	
108	OFFICE	●				●				●	●					•		●			g	l	—	j	j	—	
109	OFFICE	●				●				●	●							●			g	l	—	j	j	—	
110																											
111	OFFICE	●				●				●	●							●		8'-0"	g	l	—	j	j	—	
112	RESEARCH			●			●			●	●							●			g	l	—	j	j	—	
113	CORRIDOR	●				●				●			●					●			—	—	—	j	j	—	
114	CORRIDOR	●				●				●			●					●			—	—	—	j	j	—	
115																											
116	EVIDENCE		●				●			●	●						●			8'-0"	g	l	g	j	j	—	
117	STAFF ENTRY		●				●			●			●					●		8'-0"	—	—	l	j	j	j	
118	RECORDS	●				●				●								●		8'-0"	g	—	—	j	j	j	
119	COMMUNICATIONS	●				●				●						•*		●		8'-0"	g	—	—	j	j	j	OMIT @ WEST WALL
120																											
121	TELETYPE	●				●				●						•		●		8'-0"	g	—	—	j	j	—	
122	REPORTS		●				●			●								●			g	—	—	j	j	j	
123	WORK		●				●			●								●			h	—	—	j	j	j	
124	CORRIDOR		●				●			●			●					●			—	—	—	j	j	j	
125	OFFICE		●				●			●	●							●			g	l	—	j	j	j	
126	BRIEFING		●				●			●	●							●			g	l	—	j	j	j	
127	SQUAD ROOM		●				●			●	●							●		8'-0"	g	l	—	j	j	j	
128	HALL		●				●			●								●		8'-0"	h	—	—	j	j	—	
129	SQUAD TOILET ROOM				●			●				●	⊛	⊛			●			8'-0"	—	—	h	j	j		SEE INTERIOR ELEVATIONS
130																											
131	SHOWER				●			●				●		●					●	8'-0"	—	—	h	—	—	—	
132	DRESSING				●			●				●	●						●		—	—	h	j	j	j	
133	JANITOR		●				●			●							●				h	—	h	j	j	—	
134	LOCKER ROOM		●				●			●	●					*		●			h	l	—	—	—	—	SOUTH WALL ONLY
135	UNFINISHED SPACE			●			●			●							●			11'-0"	h	—	h	j	j	j	
136	CORRIDOR		●				●			●			●					●		8'-0"	—	—	—	j	j	j	
137	MENS TOILET		●				●			●							●				h	—	h	j	j	—	
138	WOMENS TOILET		●				●			●			●				●				—	—	h	j	j	—	
139	LABORATORY		●				●			●							●				h	—	h	j	j	j	
140																											
141	INTERVIEW		●				●			●						•	●			8'-0"	h	—	h	j	j	j	
142	INTERVIEW		●				●			●						•	●				h	—	h	j	j	j	
143	CORRIDOR		●				●			●			●					●			—	—	—	j	j	—	
144	VISITOR WAITING	●				●				●	●		●					●			—	l	—	j	j	—	
145	OFFICE		●				●			●	●							●			g	l	—	j	j	—	
146	OFFICE		●				●			●	●							●			g	l	—	j	j	—	
147	OFFICE		●				●			●	●							●			g	l	—	j	j	j	
148	VESTIBULE	●				●				●	●						●			8'-0"	g	l	g	j	j	—	
149	STORAGE			●					●	●	●						●			VARIES	—	—	—	j	j	—	
150	TEL. EQUIP.			●			●			●	●										—	—	—	j	j	—	
151	PUMP RM.			●					●	●	●						●*				—	—	—	—	—	—	SEE REFLECTED CLG. PLAN
152	MAILING ROOM			●			●			●	●						●			8'-0"	h	l	h	j	j	j	
153																											
154	MEN (ALTERNATE)				●			●				●	⊛	⊛			●			8'-0"	—	—	h	j	j	—	SEE INTERIOR ELEVATIONS
155	WOMEN				●			●				●	⊛	⊛			●				—	—	h	j	j	—	" " "
156	CORRIDOR	●				●				●	●						●				g	l	g	j	j	—	
157	KITCHENETTE	●				●				●			●				●				—	—	g	j	j	j	
158	MULTI-PURPOSE	●				●				●	●						●				g	l	g	j	j	—	
159																											
160	EXTERIOR STORAGE			●					●		●											l	l	j	j		

REMARKS ✳
(1) TYPICAL BASE HT. 4"
(2) TYPICAL BASE HT. 4"

see specification section 9C

DOOR SCHEDULE - LOWER LEVEL

NO	Exterior	Type	Material: Glazed Alum. Frame	Material: Solid Core Wood	Material: Hollow Core Wood	Size: Width	Height: 6'-8"	Height: 9'-0"	Height: Other	Thk.: 1¾"	Hardware Group	Louver: Metal	Louver: Wood 10" × 22"	Undercut ¾"	Frame Type: Alum. Storefront	Frame Type: Wood	Frame Type: Hollow Metal	Label: Door	Label: Frame	Detail Reference: Threshold	Head	Transom	Jamb	Mullion or Jamb	Remarks
1	•	E	●			3'-0"		●		•	1				●					10/17	9/17	—			
2	•	E	●			3'-0"		●		•	1				●					10/17	9/17	—			
3	•	E	●			3'-0"		●		•	1				●					10/17	9/17	—			
4	•	E	●			3'-0"		●		•	1				●					10/17	9/17	—			
5	•	E	●			3'-0"			7'-9½	•	1				●					10/17	19/17	—			
6		K		●		3'-0"	●			•	2					●					26/16		26/16		DUTCH DOOR W/ SHELF
7		C		●		2'-8"	●			•	3					●					26/16		26/16		
8		C			●	2'-8"	●			•	4					●					26/16		26/16		
9		B		●		2'-6"	●			•	4			●		●					26/16		26/16		
10																									OMITTED
11		C		●		3'-0"	●			•	5					●					26/16		26/16		
12		C		●		3'-0"	●			•	5					●					26/16		26/16		
13		J		●		4'-8"	●			•	6					●					26/16		26/16		
14		J		●		4'-8"	●			•	6					●					26/16		26/16		
15		J		●		4'-8"	●			•	6					●					26/16		26/16		
16		B			●	2'-8"	●			•	3			●		●					26/16		26/16		
17																									OMITTED
18		B		●		3'-0"	●			•	5			●		●					26/16		26/16		
19		B		●		2'-6"	●			•	4			●		●					26/16		26/16		
20																									OMITTED
21		B		●		2'-8"	●			•	3					●					26/16		26/16		
22		C		●		2'-8"	●			•	3						●				36/16		36/16		
23		B		●		3'-0"	●			•	3					●					26/16		26/16		
24		C		●		2'-8"	●			•	3						●				36/16		36/16		
25		B		●		3'-0"	●			•	3					●					26/16		26/16		
26		B			●	2'-0"	●			•	7					●					26/16		26/16		
27		B		●		2'-8"	●			•	3					●					26/16		26/16		
28		B		●		2'-8"	●			•	3					●					26/16		26/16		
29		B			●	2'-8"	●			•	3					●					26/16		26/16		
30																									OMITTED
31		B		●		3'-0"			8'-0"	•	8					●					25/16		26/16		
32		H	●			10'-0"	●				9					●				28/16	27/16		27/16		
33		B		●		2'-8"	●			•	10					●					20/16		20/16		
34		H	●			10'-0"	●				9					●				28/16	27/16		27/16		
35																									OMITTED
36		C			●	2'-8"	●			•	10					●					26/16		26/16		
37		B		●		3'-0"			8'-0"	•	8					●					25/16		26/16		
38		B		●		3'-0"	●			•	3					●					26/16		26/16		
39		B		●		3'-0"	●			•	3					●					26/16		26/16		
40																									OMITTED
41		B		●		3'-0"	●			•	3					●					20/16		20/16		
42		K			●	2'-8"	●			•	2					●					26/16		26/16		DUTCH DOOR W/ SHELF
43		B		●		2'-8"	●			•	3					●					26/16		26/16		
44		B		●		2'-8"	●			•	3					●					26/16		26/16		
45		B			●	2'-8"	●			•	3					●					26/16		26/16		
46		J			●	4'-0" PR	●			•	6					●					26/16		26/16		
47		B		●		3'-0"	●			•	3					●					26/16		26/16		
48		E	●			3'-0"			7'-9½	•	1				●					—	19/17				
49		J		●		6'-0" PR	●			•	11					●					26/16		26/16		
50		B			●	3'-0"	●			•	3					●					26/16		26/16		
51		C		●		3'-0"	●			•	3					●					20/16		20/16		
52		C		●		3'-0"	●			•	5					●					20/16		20/16		
53		B		●		2'-8"	●			•	12		●			●					26/16		26/16		
54		B		●		2'-8"	●			•	12		●			●					26/16		26/16		
55		C		●		3'-0"	●			•	3					●					26/16		26/16		
56	•	B		●		3'-0"	●			•	13					●				1/12	32/16		33/16		
57	•	B		●		3'-0"			6'-0"	•	14					●				34A/16	32/16		33/16		
58																									OMITTED
59																									OMITTED
60	•	J		●		5'-8" PR	●			•	15						●			34/16	31/16		33/16		EXTERIOR STORAGE

LEGEND SYMBOLS

- - -99- - - EXISTING CONTOUR & REFERENCE ELEVATION
- [99] FINISH CONTOUR & REFERENCE ELEVATION
- 99.0 FINISH SPOT ELEVATION
- DIMENSION TO FACE OF MEMBER
- DIMENSION TO CENTER LINE OF MEMBER
- GRAVEL
- CONCRETE BLOCK
- CONCRETE
- BRICK
- GROUT OR PLASTER
- STEEL
- PLYWOOD
- WOOD, FINISH
- WOOD, STRUCTURAL
- WOOD, BLOCKING
- DIRECTION OF VIEW / NUMBER OF DETAIL / SHEET WHERE DTL. SHOWN — DETAIL REFERENCE
- LETTER OF SECTION / SHEET WHERE DTL. SHOWN — SECTION REFERENCE
- DIRECTION OF VIEW / ELEVATION DESIGNATED / SHEET WHERE SHOWN — INTERIOR ELEV. REF. (16)
- ROOM NUMBER — FINISH SCHEDULE REF.
- DOOR NUMBER — DOOR SCHEDULE REF.
- SASH TYPE — WINDOW REFERENCE
- GLASS TYPE — GLAZING SCHEDULE REF.

ABBREVIATIONS

A.B.	ANCHOR BOLT
AC	ASPHALTIC CONCRETE
AC. TILE	ACOUSTIC TILE
AL., ALUM.	ALUMINUM
APPROX.	APPROXIMATELY
ASB.	ASBESTOS
A.C.P.	ASBESTOS CEM. PIPE
BLK, BLKG.	BLOCK, BLOCKING
BLDG.	BUILDING
BD.	BOARD
BOT.	BOTTOM
B.W.	BOTH WAYS
CAB.	CABINET
C.A.H.	CLEAR ALL HEART
C.B.	CATCH BASIN
CEM	CEMENT
C.T., CER. TILE	CERAMIC TILE
C.I.	CAST IRON
℄	CENTERLINE
CLO.	CLOSET
CLR.	CLEAR
COL.	COLUMN
CONC.	CONCRETE
CONT.	CONTINUOUS
CPT.	CARPET
CSK.	COUNTERSINK
CTR	COUNTER
D.F.	DOUGLAS FIR OR DRINKING FOUNTAIN
DIA.	DIAMETER
DIM.	DIMENSION
DO	DITTO
DR.	DOOR
DS.	DOWNSPOUT
DTL.	DETAIL
DWG.	DRAWING
EA.	EACH
EL., ELEV.	ELEVATION
ELEC.	ELECTRIC
EQ.	EQUAL
E.W.C.	ELECTRIC WATER COOLER
EX., EXIST.	EXISTING
EXP.	EXPOSED
EXPAN.	EXPANSION
EXT.	EXTERIOR
F.D.	FLOOR DRAIN
F.H.W.S.	FLAT HEAD WOOD SCREW
FIN.	FINISH
FL.	FLOOR
FOC.	FACE OF CONCRETE
FOM	FACE OF MASONRY
FOS	FACE OF STUDS
GA.	GAUGE
GALV.	GALVANIZED
G.I.	GALVANIZED IRON
GL.	GLASS
GLZ.	GLAZED
GYP. BD.	GYPSUM BOARD
GRD.	GRADE
H.B.	HOSE BIBB
H.C.	HOLLOW CORE
H.M.	HOLLOW METAL
HORIZ.	HORIZONTAL
H.P.	HOUSE PANEL
HT.	HEIGHT
INSUL.	INSULATION, -ED
INV.	INVERT
INT.	INTERIOR
JAN.	JANITOR
LAV.	LAVATORY
MAX.	MAXIMUM
M.B.	MILLED BOLT
M.C.	MEDICINE CABINET
MECH.	MECHANICAL
MET.	METAL
MFG.	MANUFACTURER
M.H.	MAN HOLE
MIN.	MINIMUM
M.O.	MASONRY OPENING
MTD.	MOUNTED
N.F.	NATURAL FINISH
N.I.C.	NOT IN CONTRACT
NO.	NUMBER
N.T.S.	NOT TO SCALE
OBS.	OBSCURE
O.C.	ON CENTER
O.F.I.C.	OWNER FURNISHED, CONTRACTOR INSTALL
OP'G.	OPENING
PART	PARTITION
℄, PL. (EITHER)	PLATE; PROPERTY LINE
PLAS.	PLASTER
PW., PLYWD.	PLYWOOD
POL.	POLISHED
PR.	PAIR
R.D.	ROOF DRAIN
R., RAD.	RADIUS
RCP	REINFORCED CONCRETE PIPE
REINF.	REINFORCED (ING)
REQ'D.	REQUIRED
RM.	ROOM
R.O.	ROUGH OPENING
R.S.	ROOF SUMP
RWD.	REDWOOD
RWL.	RAIN WATER LEADER
S.C.	SOLID CORE
SH.	SHEET
SIM.	SIMILAR
S.M.S.	SHEET METAL SCREW
S.O.V.	SHUT OFF VALVE
SQ.	SQUARE
S.S.	STAINLESS STEEL
STD.	STANDARD
STL.	STEEL
T&G	TONGUE AND GROOVE
T.C.	TOP OF CURB
TEL.	TELEPHONE
TERR.	TERRAZZO
TYP.	TYPICAL
VAR.	VARIES
V.A.T.	VINYL ASBESTOS TILE
V.C.P.	VITRIOUS CLAY PIPE
VERT.	VERTICAL
V.G.	VERTICAL GRAIN
V.T.R.	VENT THRU ROOF
W/ OR W/O	WITH OR WITHOUT
W.C.	WATERCLOSET
WD.	WOOD
W.H.	WATER HEATER
W.P.	WATERPROOF
W.W.M.	WELDED WIRE MESH

DOOR TYPES

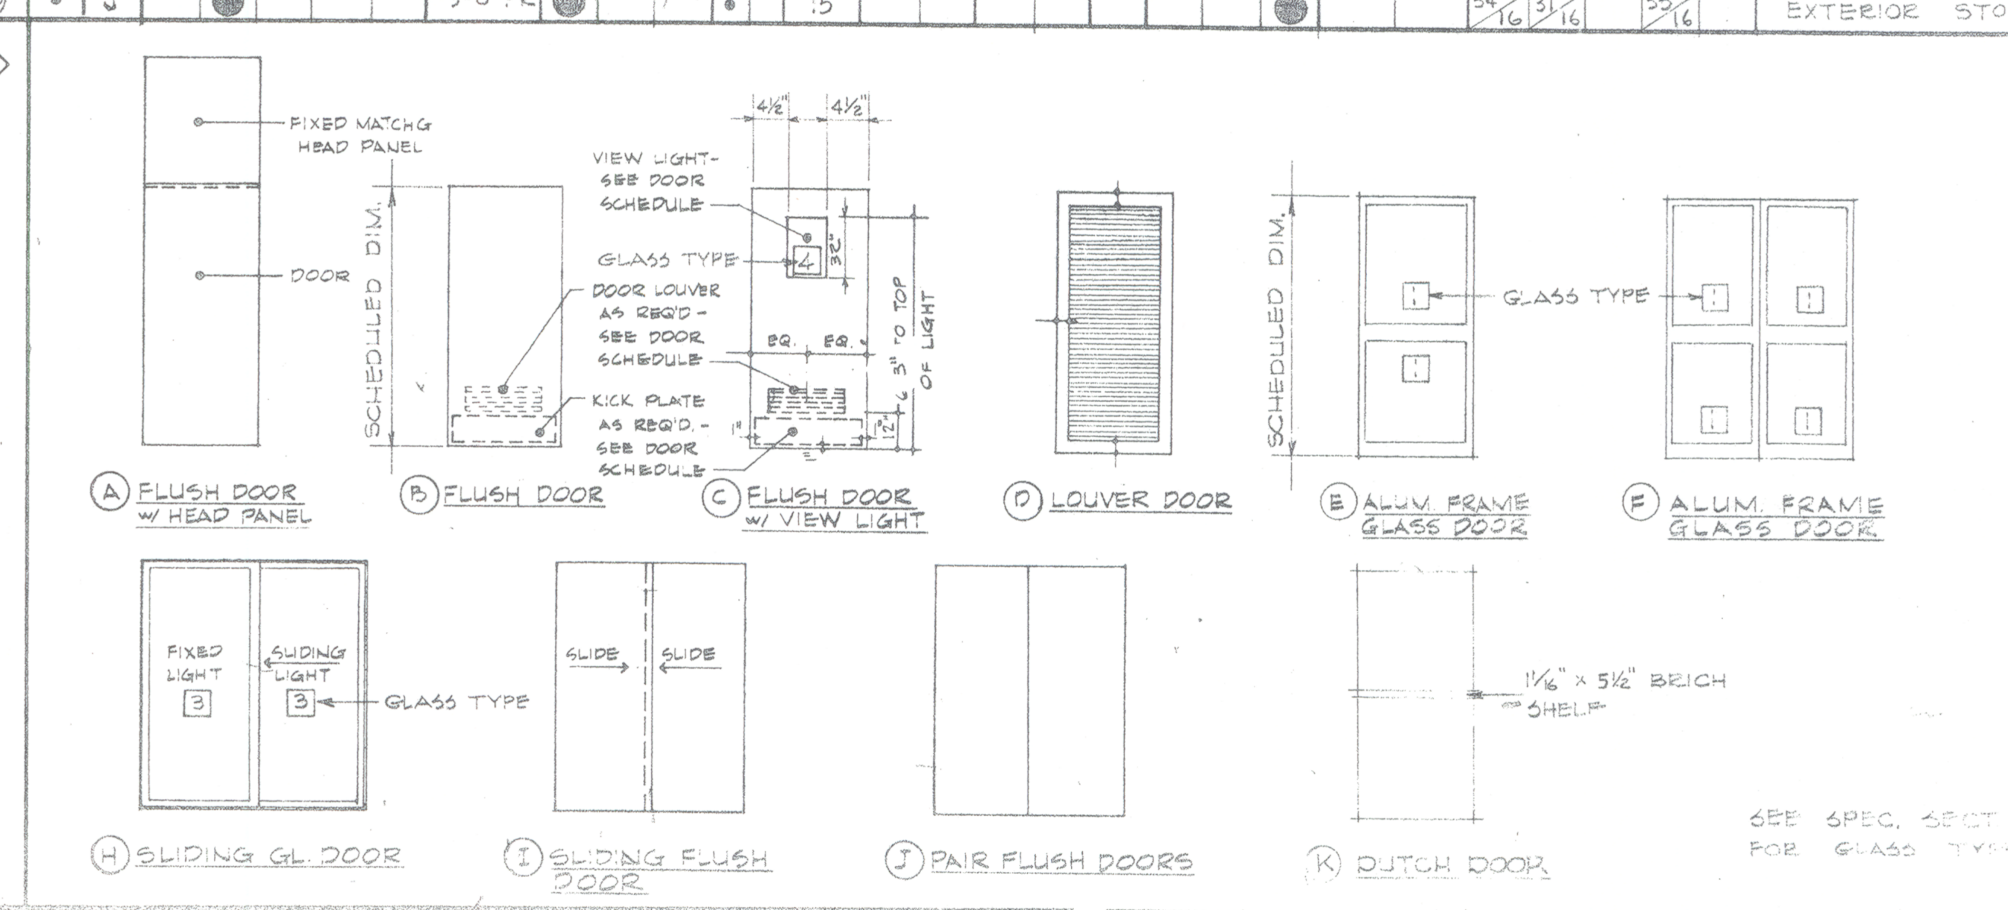

SEE SPEC. SECT FOR GLASS TYPE

WILLIAM W. HEDLEY JR.
architect a.i.a.
346 E. CAMPBELL AVE.
CAMPBELL CALIFORNIA
C-2713
378-7404

CAMPBELL CITY HALL
CAMPBELL, CALIFORNIA

DATE: 3-23-70
DRAWN: PAS
CHECKED:
APPROVED:

SHEET NO. 4 OF 28