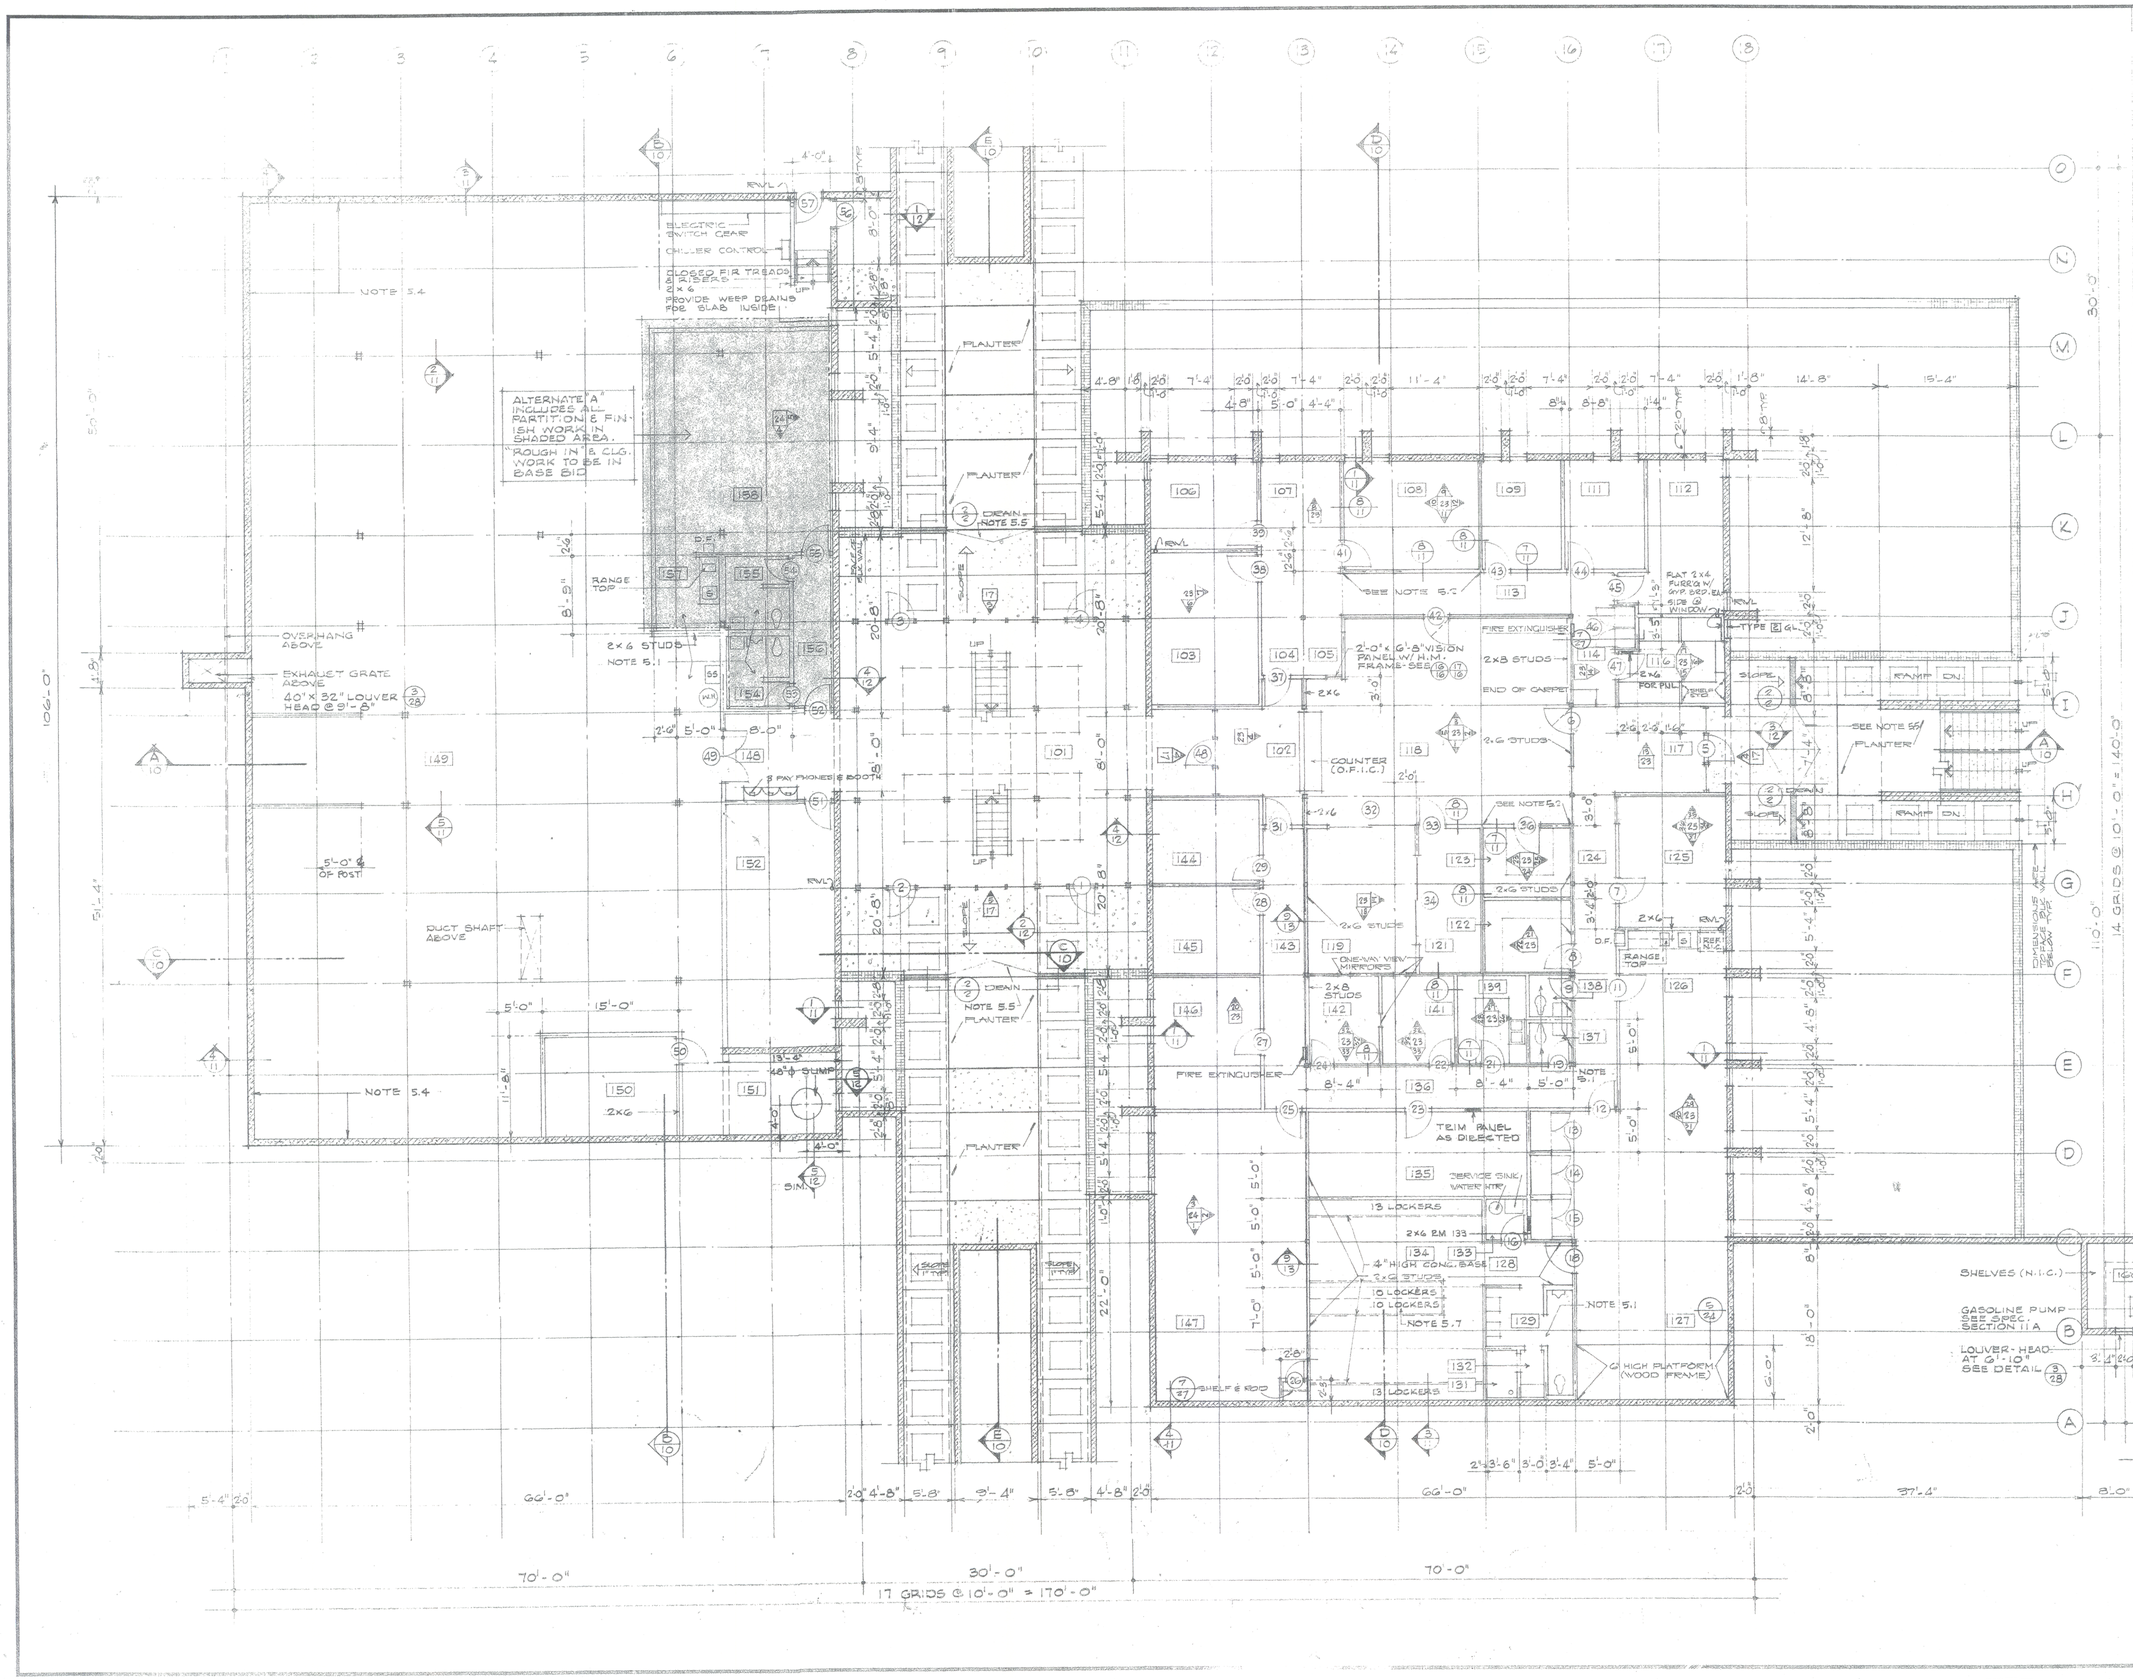

NOTES:

5. SEE 1/6 [illegible] BLOCK [illegible] FOR A.C. [illegible] DATA.

5.2 OFFICE [illegible] TO BEING FINISHED MATERIAL FOR [illegible] ROOM.

5.3 ALL [illegible] UNLESS OTHERWISE NOTED.

5.4 CONC. BLOCK THESE WALLS MAY BE 8"x16" NORTH WALL TO BE 8"x4"x16".

5.5 [illegible] FINISH TO PROVIDE DRAINAGE TO DRAIN.

5.6 SEE INTERIOR ELEV. FOR CORKBOARD, CHALKBOARD, CABT.

5.7 SEE SPEC. SECT. A3 FOR LOCKER ALT. BID. CONC. BASE IN BASE BID - VERIFY WIDTH W/ ARCHITECT (24"±)

5.8 SEE ALSO REFLECTED CEILING PLAN SHT. 15 FOR PARTITION CONDS AT A.C. PLENUM EDGES

REVISIONS

THE OFFICE OF WILLIAM W. KEIDEL ARCHITECT

CAMPBELL CITY HALL
CAMPBELL, CALIFORNIA

FLOOR PLAN
LOWER LEVEL
SCALE: 1/8" = 1'-0"

SHEET