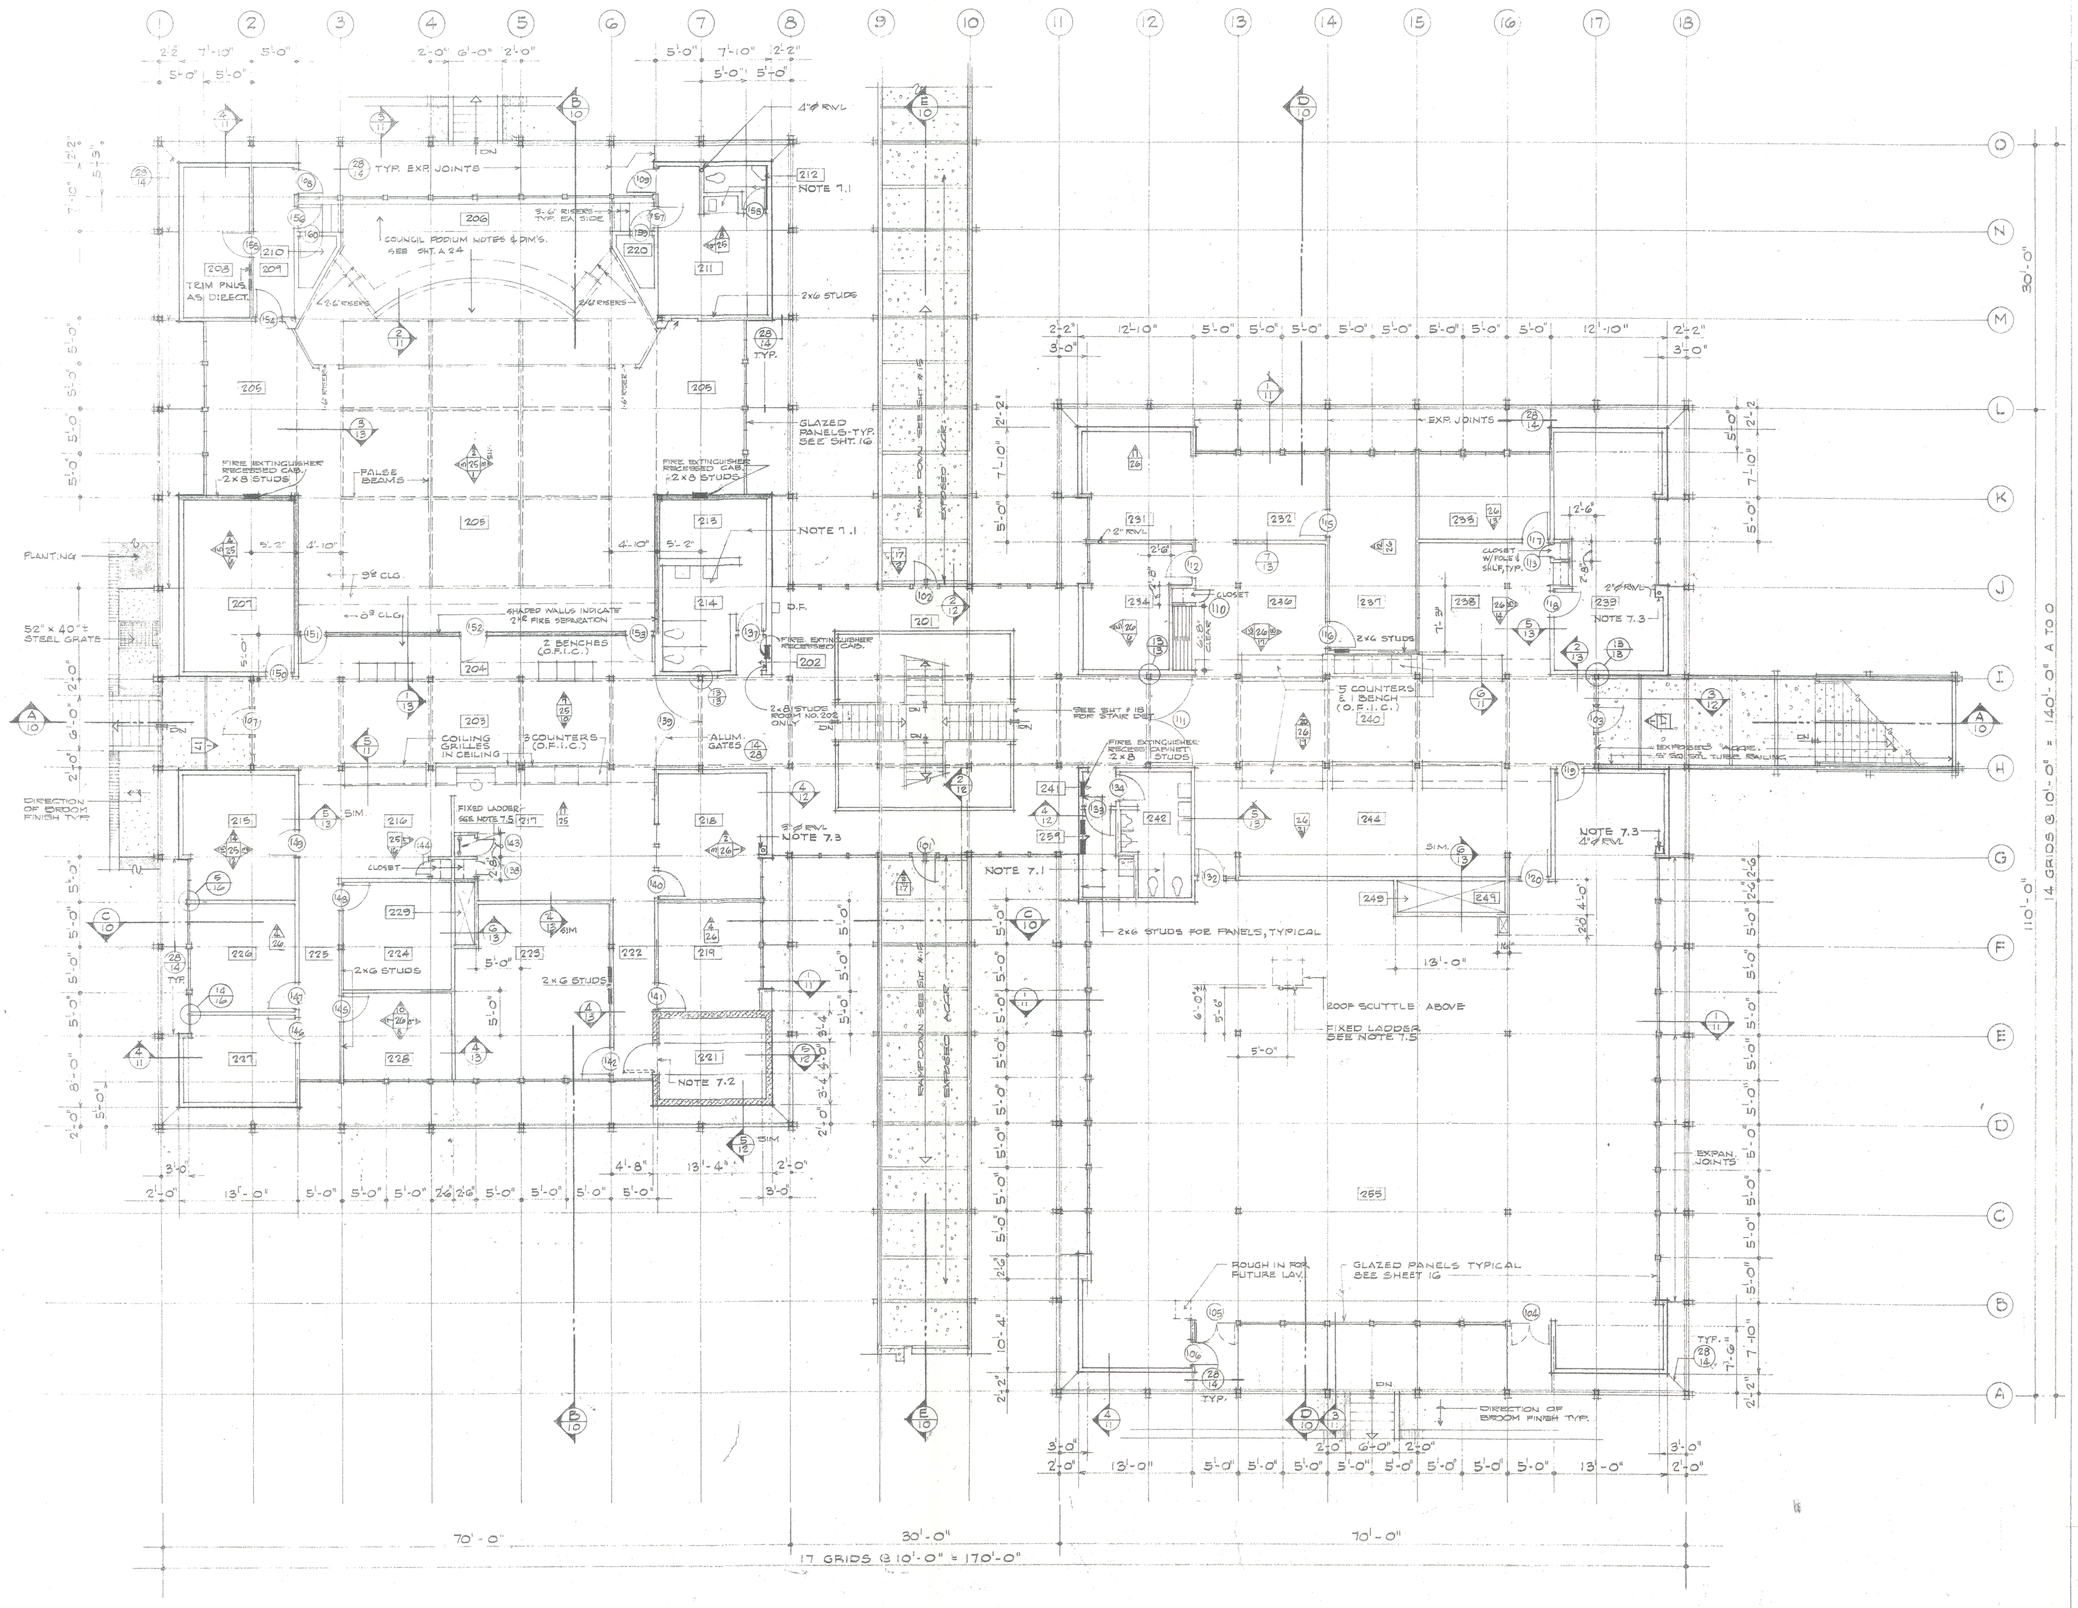

NOTES:

7.1 SEE 1/4" SCALE FLOOR PLANS, SHEET 22 FOR ADDITIONAL DATA

7.2 VAULT DOOR - SEE SPEC. SECTION 13A & DETAIL 35/16

7.3 FURR FOR R.W.L. AS REQUIRED.

7.4 SEE INTERIOR ELEVS. FOR CORK BOARD CHALKBOARD, CABTS

7.5 1½"ϕ GALVANIZED STEEL PIPE LADDER, RUNGS @ 14" O.C. - PROVIDE BOLTED FLANGED CONNS. TO FLOOR AND BLOCKING AT ROOF STRUCTURE

7.6 SEE ALSO CEILING PLAN SHEET 20 FOR PARTITION CONDS. AT A.C. PLENUM EDGES

FLOOR PLAN
UPPER LEVEL
SCALE: 1/8" = 1'-0"

JOB: 67-188
DATE: 3-23-70
DRAWN:
CHECKED:
APPROVED:

REVISIONS

THE OFFICE OF
WILLIAM W. HEDLEY JR.
architect
a.i.a.
348 S. CAMPBELL AVE.
CAMPBELL, CALIFORNIA

CAMPBELL CITY HALL
CAMPBELL, CALIFORNIA

SHEET NO.
7