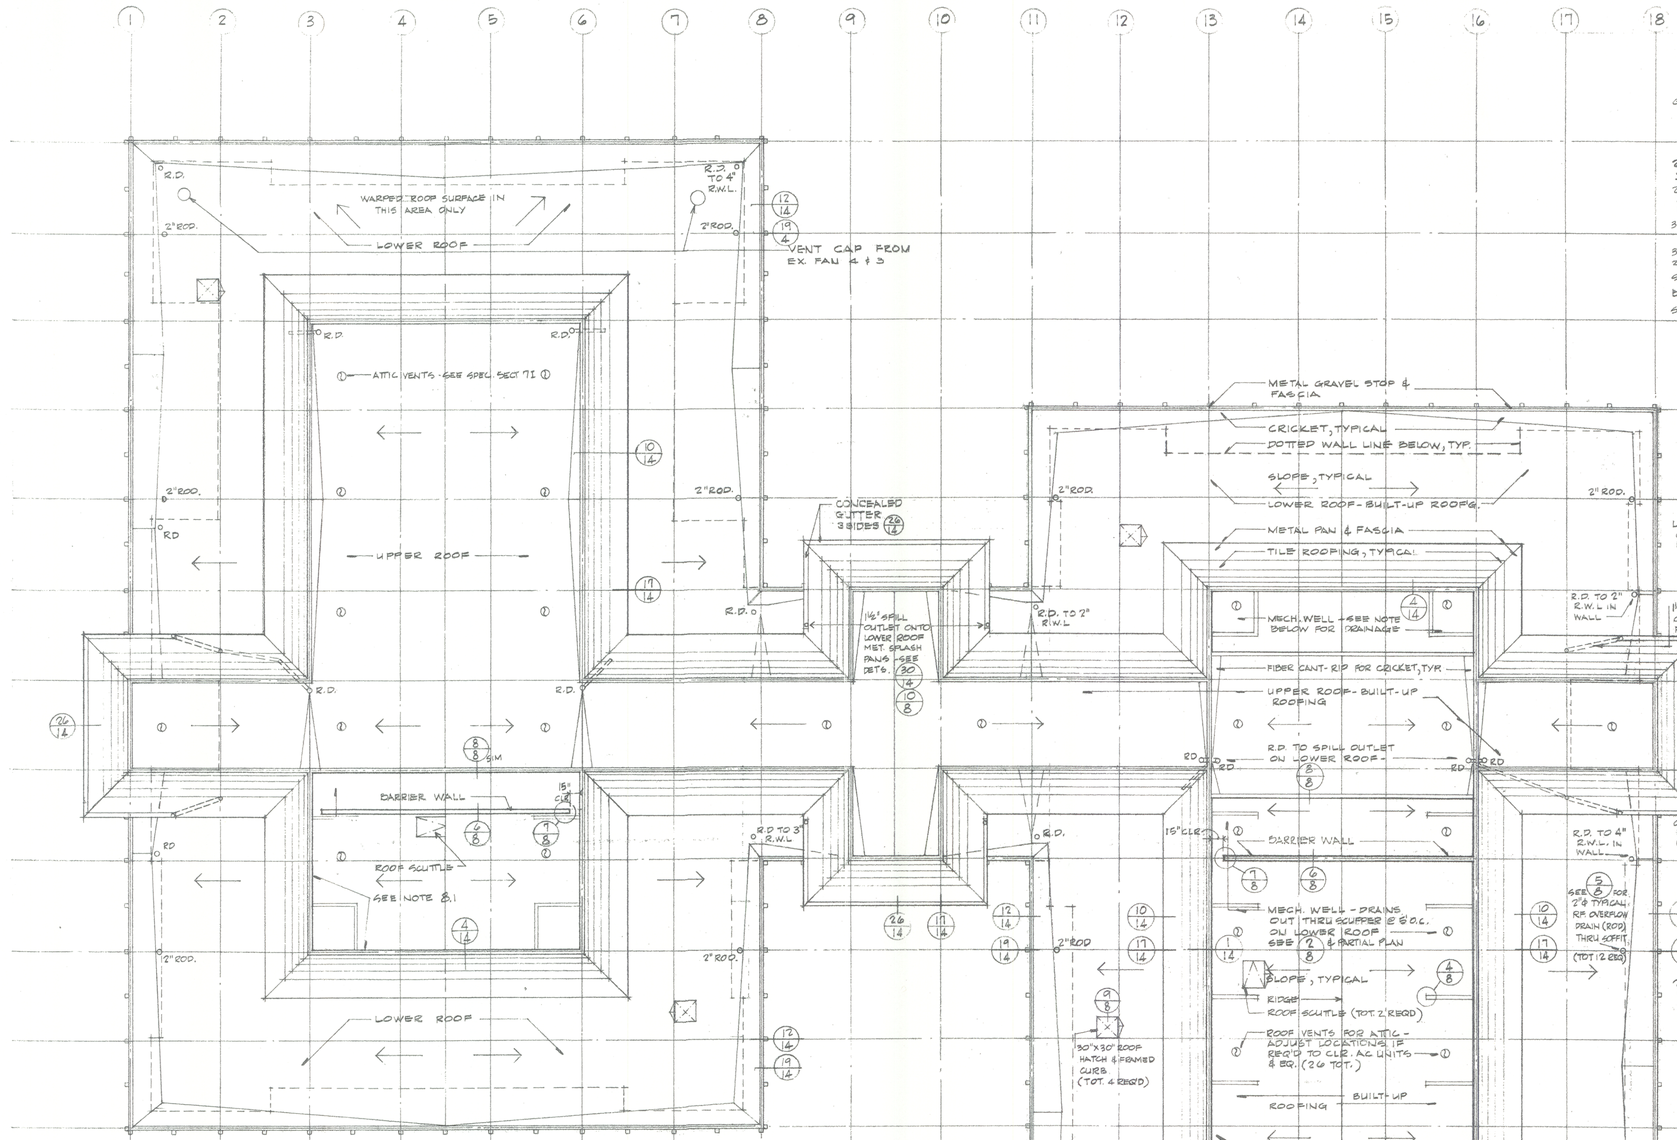

ROOF PLAN 1/8"=1'-0"

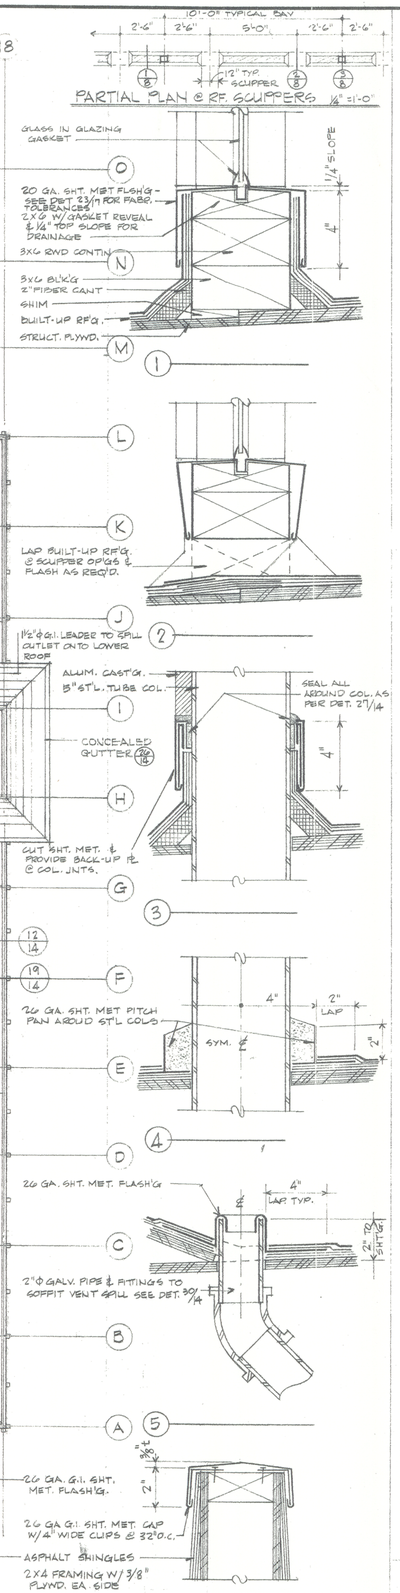

PARTIAL PLAN @ RF. SCUPPERS 1/4"=1'-0"

NOTES:

8.1 OMIT DECORATIVE COLUMN HEAD ALUM. CASTING INSIDE MECH. WELLS, TYPICAL

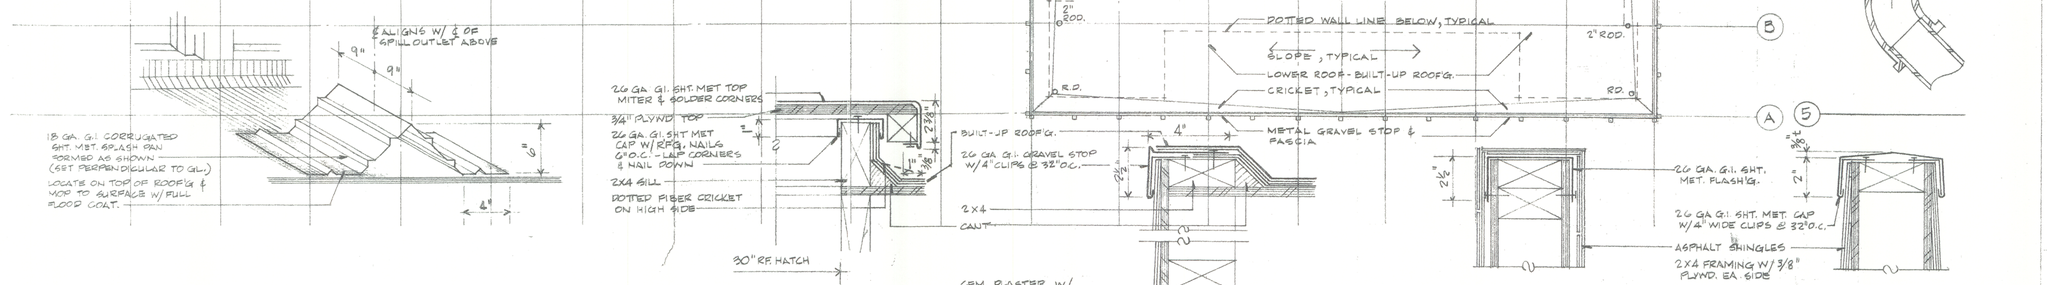

10 SPLASH PAN @ CLERESTORY SOFFIT SPILL OUTLETS (12 REQ'D)

9 RF. HATCH

8 ASPH. SH. WALL

7 END WALL

6 WALL CAP

DETAIL SCALE 3"=1'-0"

ROOF PLAN & DETAILS

SCALE: AS SHOWN

JOB #	67-08
DATE:	9-22-70
DRAWN:	RS
CHECKED:	

REVISIONS

THE OFFICE OF
WILLIAM W. HEDLEY JR.
architect
346 E. CAMPBELL AVE.
CAMPBELL, CALIFORNIA
C-2712

CAMPBELL CITY HALL
CAMPBELL, CALIFORNIA

SHEET NO.