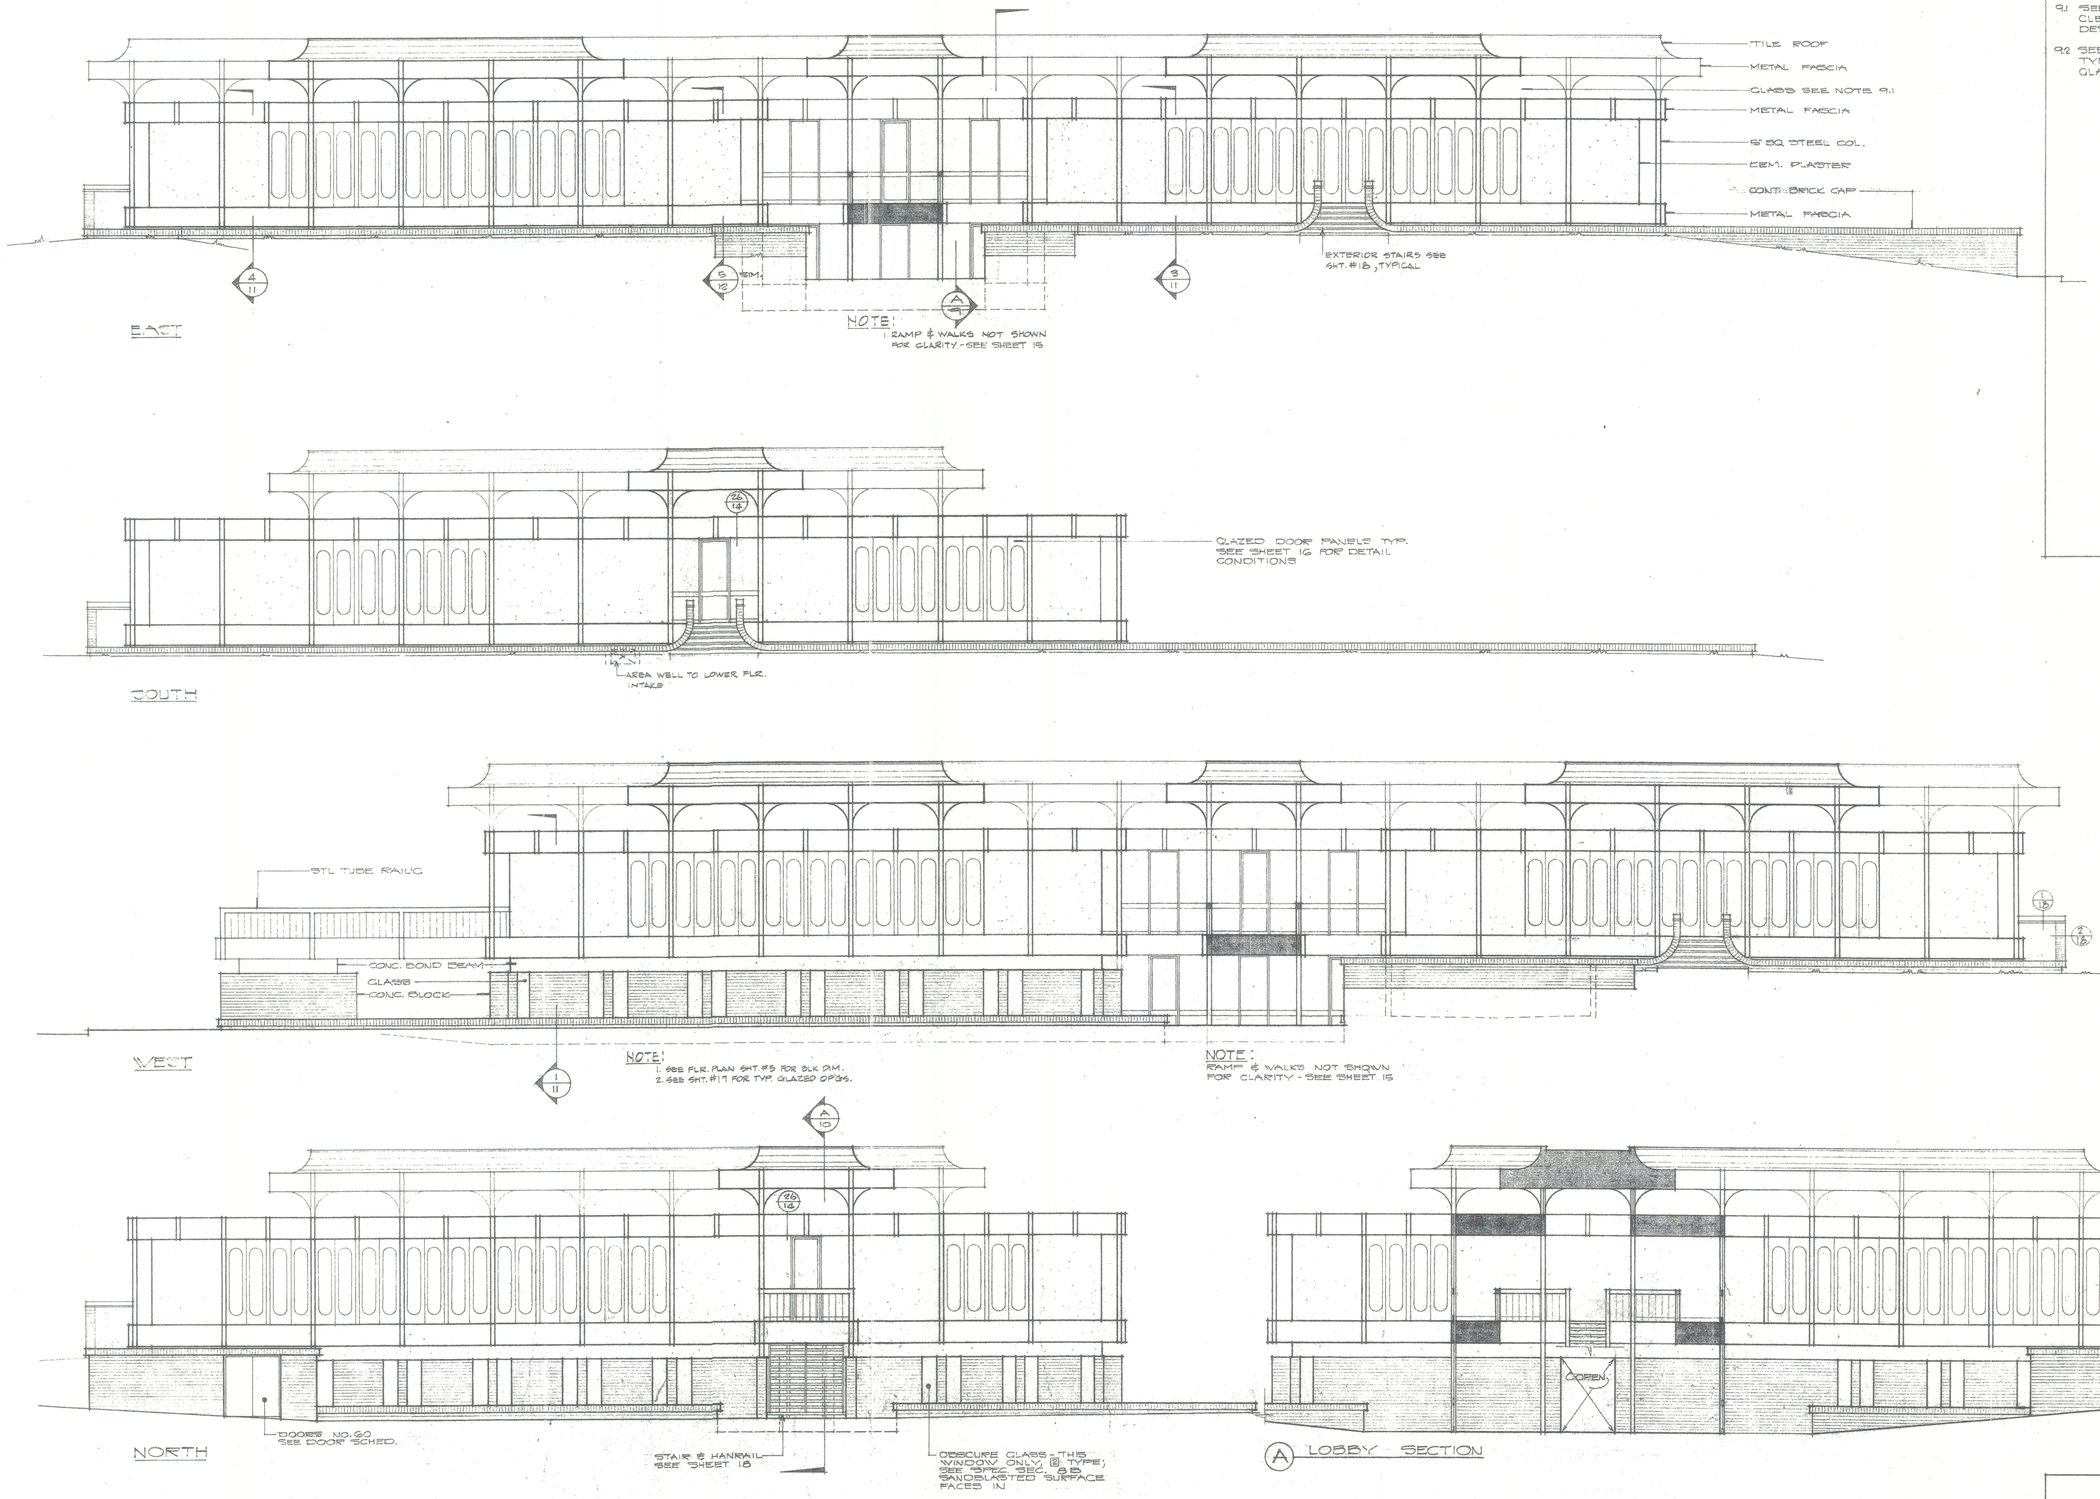

NOTES:

9.1 SEE SHEET 21 FOR CLERESTORY GLAZING DESIGNATIONS

9.2 SEE SHEET 17 FOR TYPICAL EXTERIOR GLAZING DESIGNATIONS

EXTERIOR ELEVATIONS

SCALE: 1/8" = 1'-0"

JOB: 67-188
DATE: 3-23-70
DRAWN:
CHECKED:
APPROVED:

REVISIONS

THE OFFICE OF
WILLIAM W. HEDLEY JR.
architect a.i.a.
346 E. CAMPBELL AVE. C-2713
CAMPBELL CALIFORNIA 379-7404

CAMPBELL CITY HALL
CAMPBELL, CALIFORNIA

SHEET NO. 9 OF 23