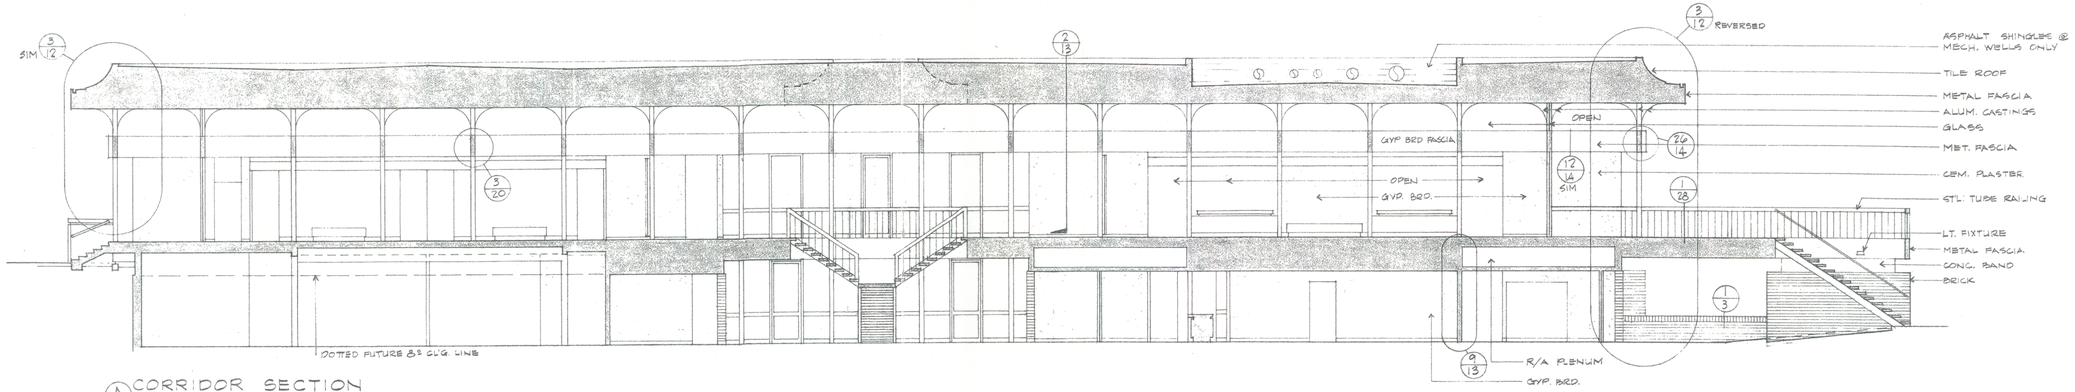

A CORRIDOR SECTION

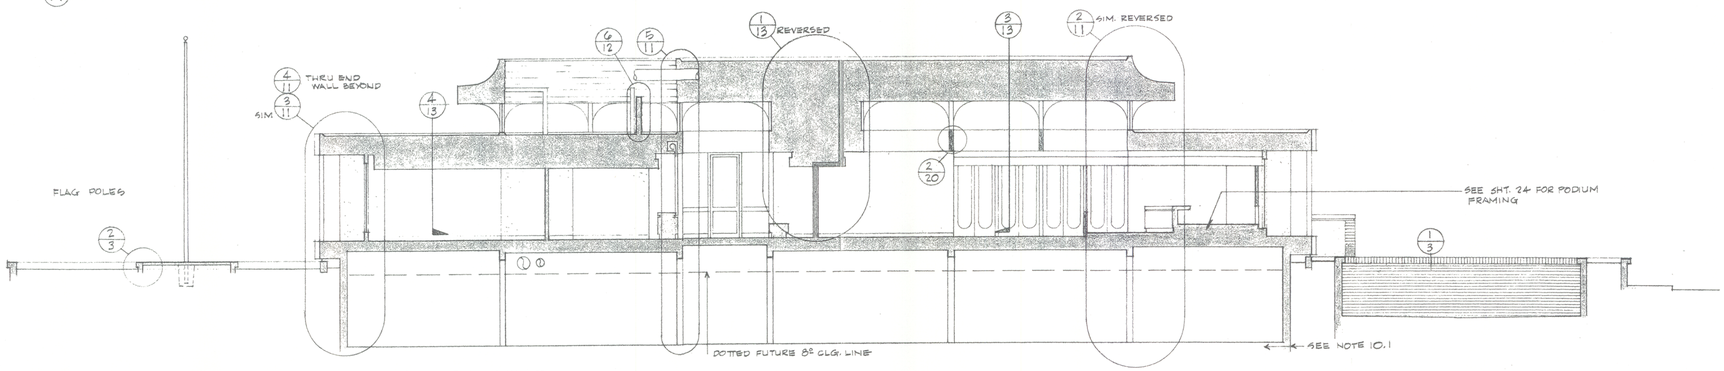

B LONGITUDINAL SECTION SOUTH WING

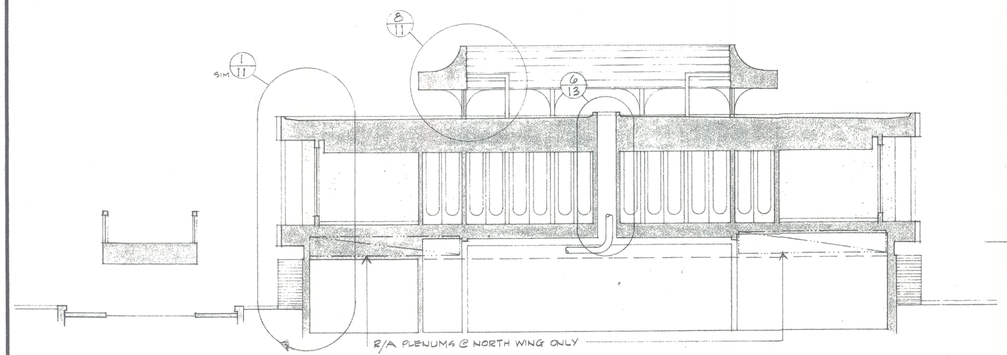

C CROSS SECTION SOUTH WING

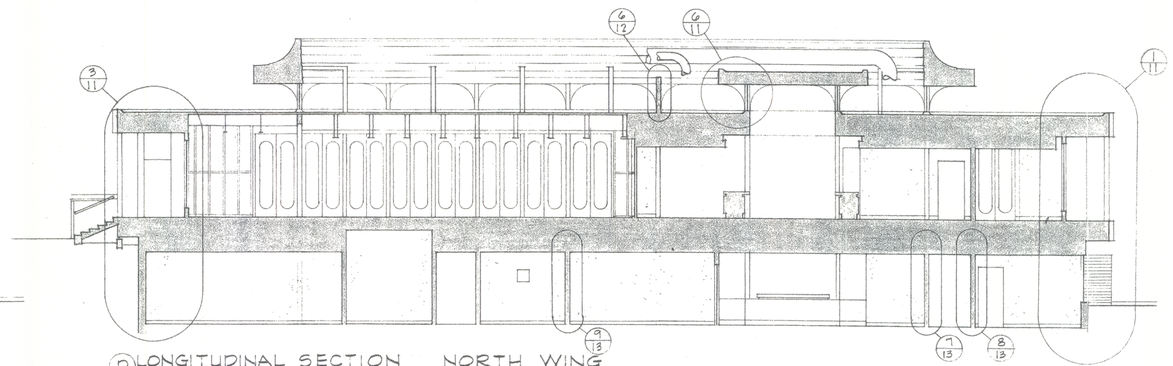

D LONGITUDINAL SECTION NORTH WING

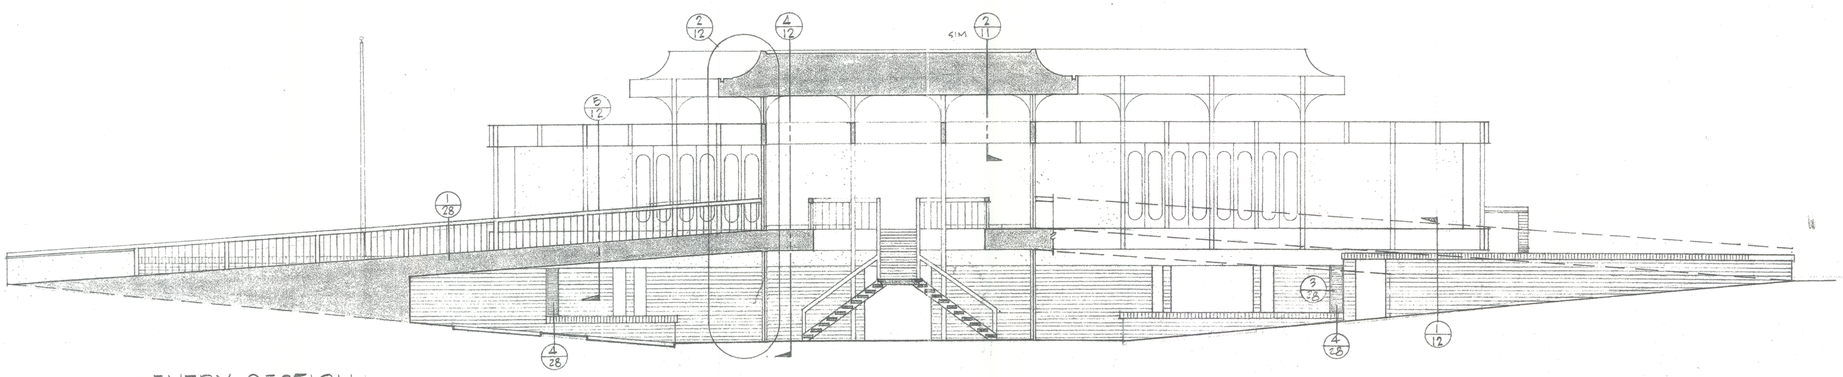

E ENTRY SECTION

NOTES:

10.1 SEE STRUCT. DRAWINGS FOR CONTINUATION OF FOUNDATION WALLS & FOOTINGS.

BLDG. SECTIONS

SCALE 1/8"=1'-0"

JOB: 67-188
DATE: 3-23-70
DRAWN: PAS
CHECKED:
APPROVED:

REVISIONS

THE OFFICE OF
WILLIAM W. HEDLEY JR.
architect
346 E. CAMPBELL AVE.
CAMPBELL CALIFORNIA
C-2713
379-7404

CAMPBELL CITY HALL
CAMPBELL, CALIFORNIA

SHEET NO.
10
OF 23