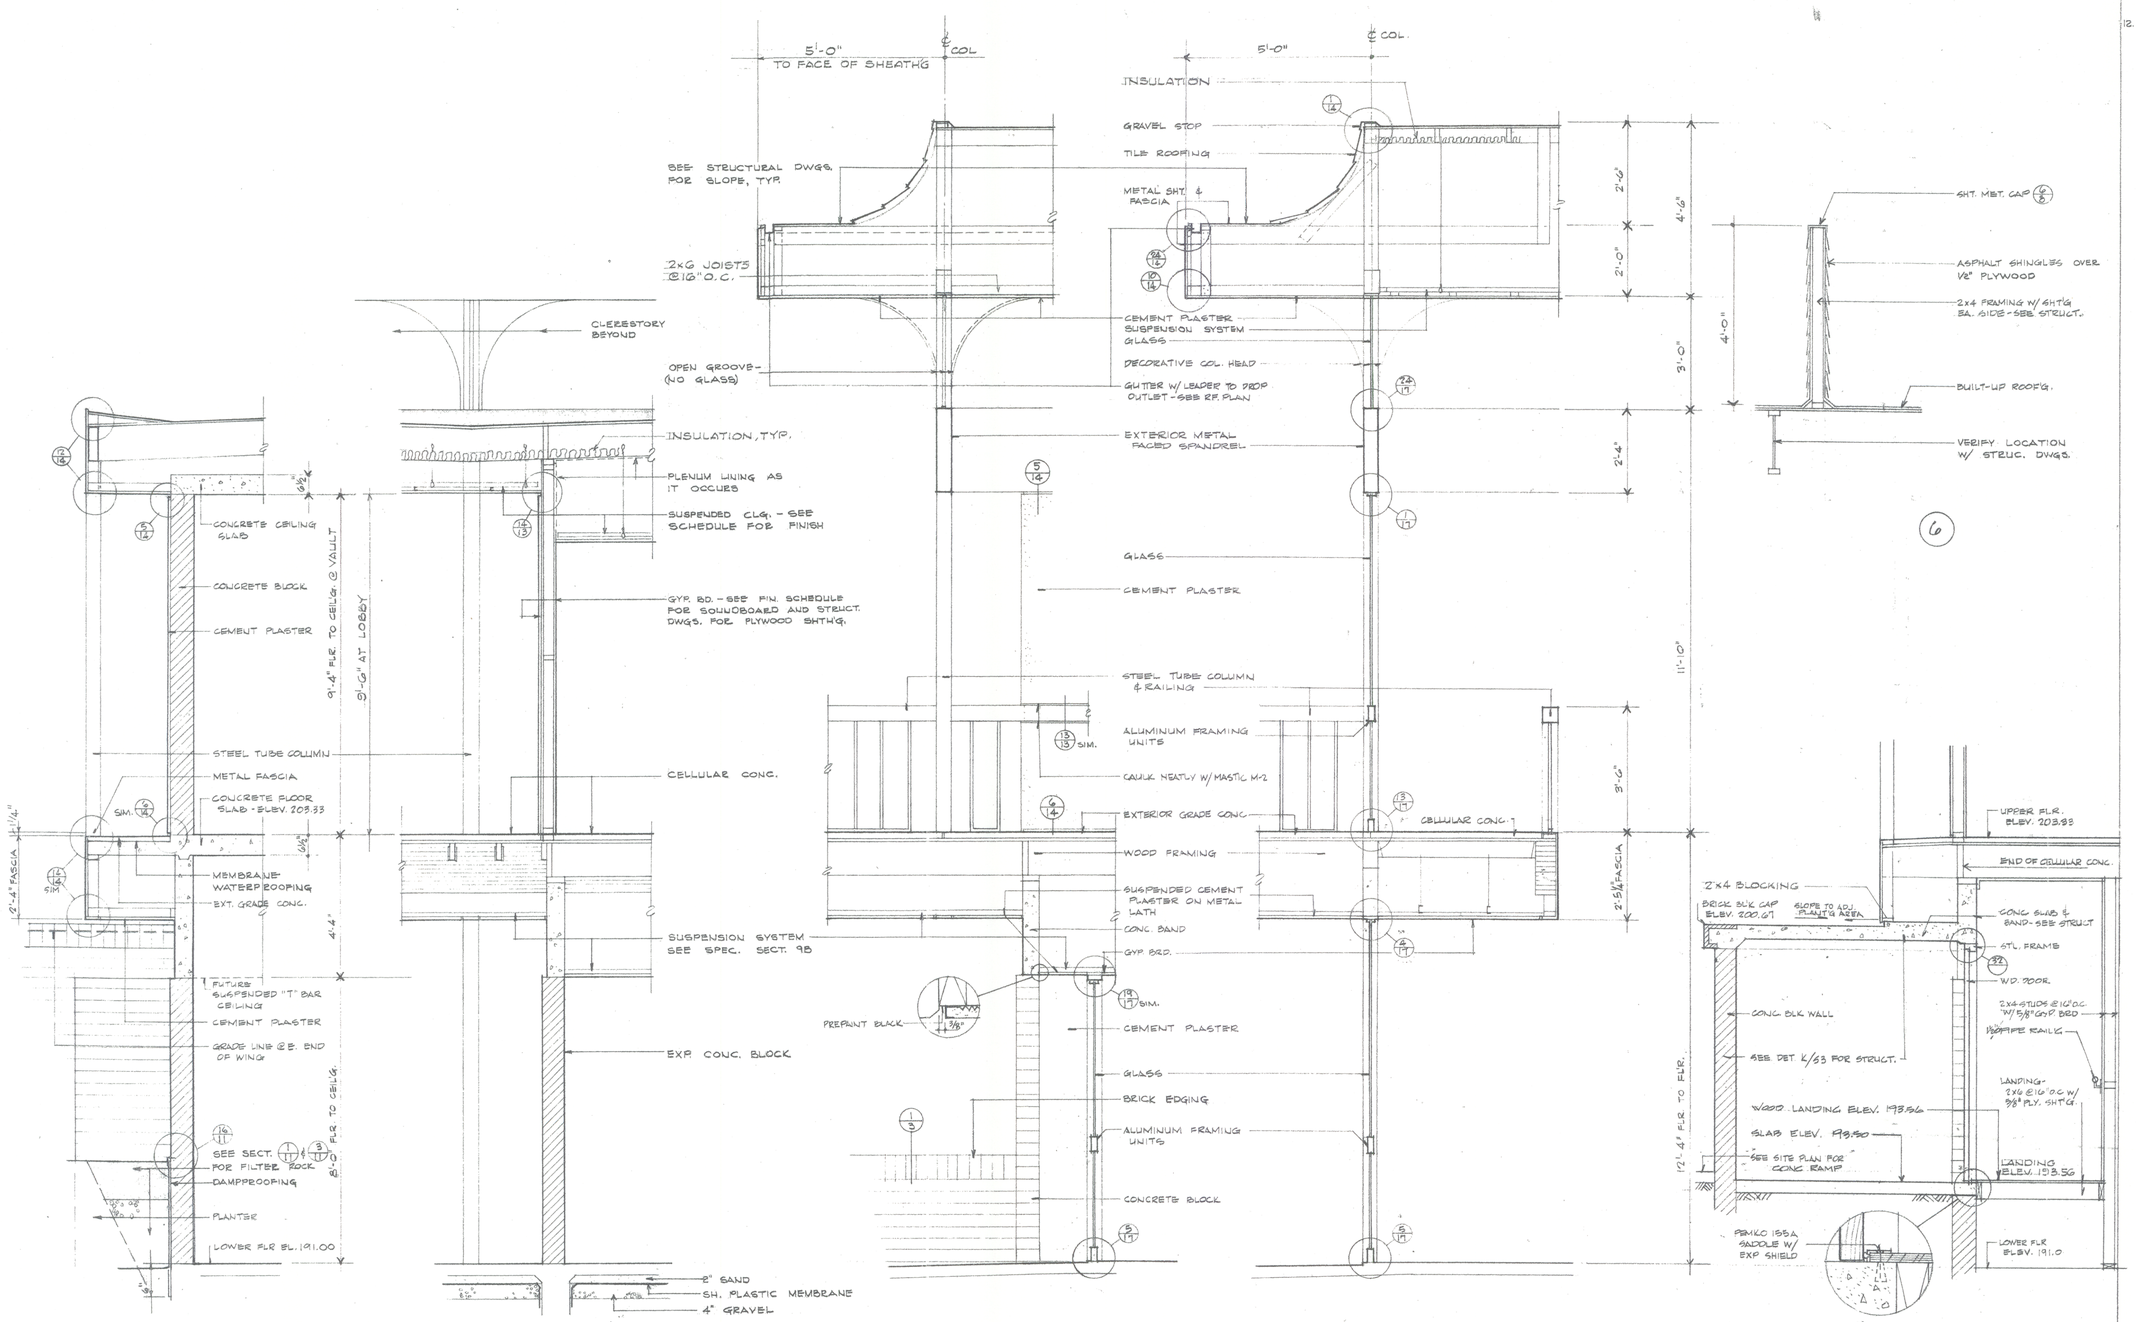

NOTES:

12.1 SEE SPEC. SECTION 3A FOR SAND, MEMBRANE, & GRAVEL UNDER ALL INTERIOR CONC. SLABS.

EXTERIOR WALL SECTIONS

SCALE 1/2" = 1'-0"

JOB :	67-188
DATE:	5-23-70
DRAWN :	PAS
CHECKED:	
APPROVED:	

REVISIONS

THE OFFICE OF
WILLIAM W. HEDLEY JR.
architect
a.i.a.
346 E. CAMPBELL AVE.
CAMPBELL CALIFORNIA
C-2713
379-7466

CAMPBELL CITY HALL
CAMPBELL, CALIFORNIA

SHEET NO.
12
OF 23