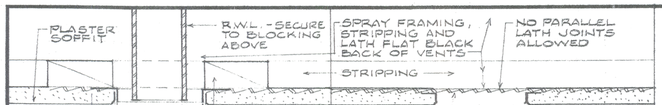

TYP. R.W.L. SLEEVE (30)

TYP. VENTILATION SLOT (29)

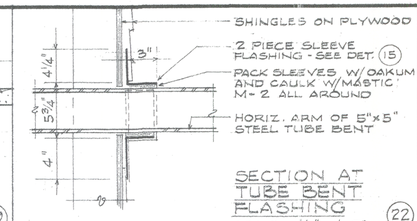

SECTION AT TUBE BENT FLASHING (22)

SCALE : 1 1/2" = 1'-0"

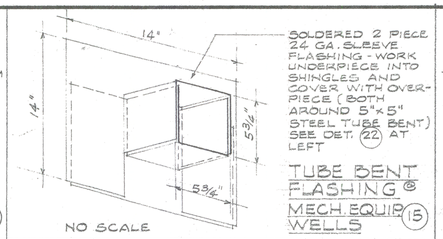

NO SCALE

TUBE BENT FLASHING @ MECH. EQUIP. WELLS (15)

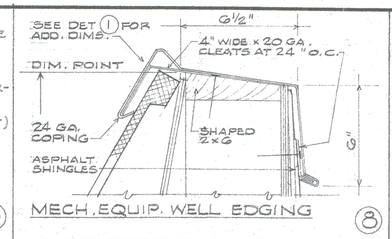

MECH. EQUIP. WELL EDGING (8)

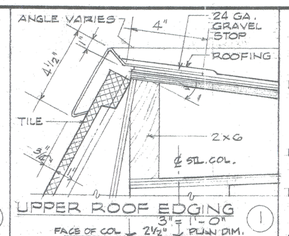

UPPER ROOF EDGING (1)

3" = 1'-0"

FACE OF COL. 2 1/2" PLAN DIM.

NOTES:

14.1 ALL SHEET METAL, CLIPS, CLEATS, FASTENINGS, ETC. SHALL BE GALVANIZED STEEL.

14.2 SEE SHEET 28 FOR LOUVER DETAILS

14.3 SEE SHEET 8 FOR ADDITIONAL FLASHING DETAILS

14.4 SEE SHEETS 15 & 18 FOR RAMP AND STAIR FASCIAS.

14.5 "DIM. POINTS" REFERS TO DIMENSION POINTS ON SHEETS 11, 12 & 13

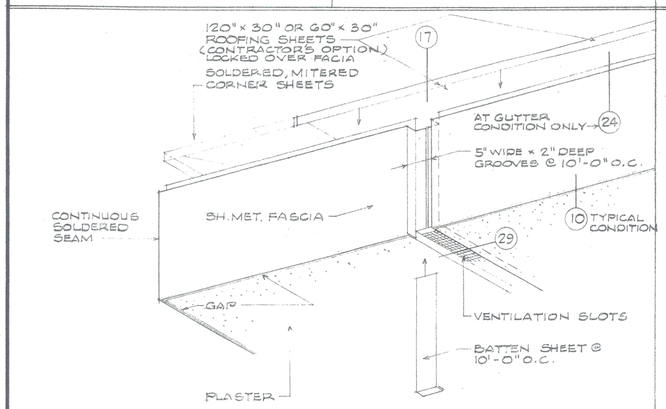

UPPER ROOF FASCIA "ISOMETRIC"

NO SCALE

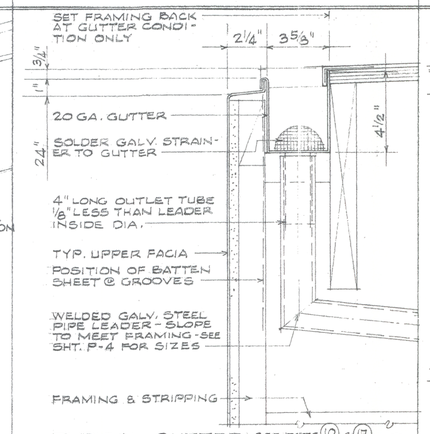

TYPICAL GUTTER SEE DETS (10) & (17) FOR SOFFIT & GROOVE CONDS. (24)

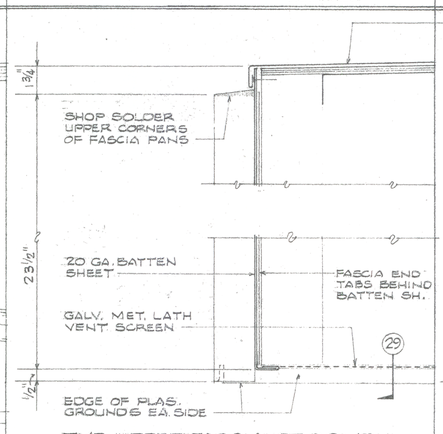

TYP. UPPER FASCIA GROOVE (17)

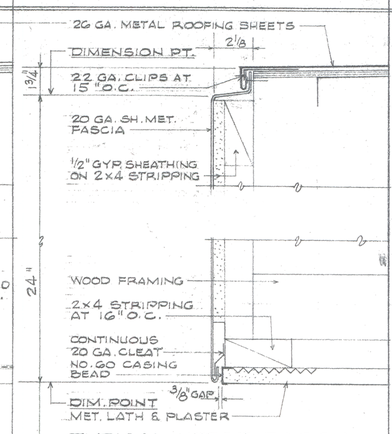

TYPICAL UPPER FASCIA (10)

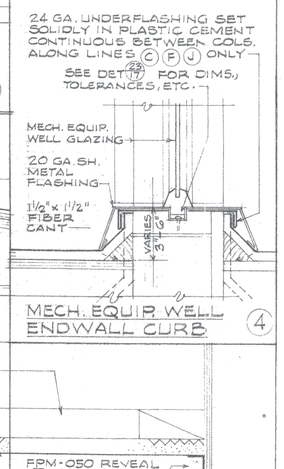

MECH. EQUIP. WELL ENDWALL CURB (4)

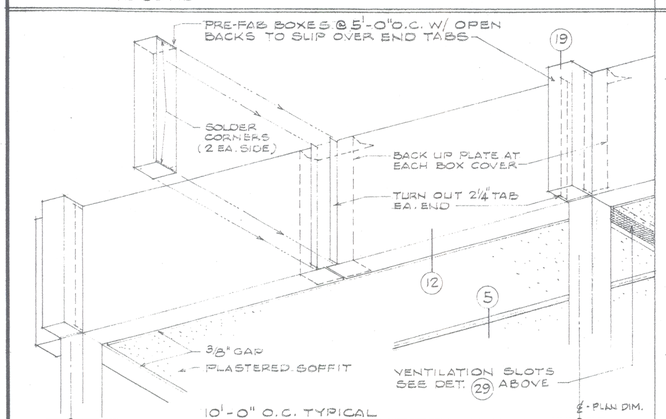

LOWER ROOF FASCIA "ISOMETRIC"

NO SCALE

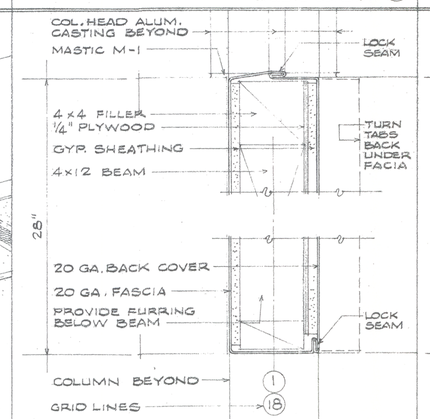

ENTRY BEAM COVERS (26)

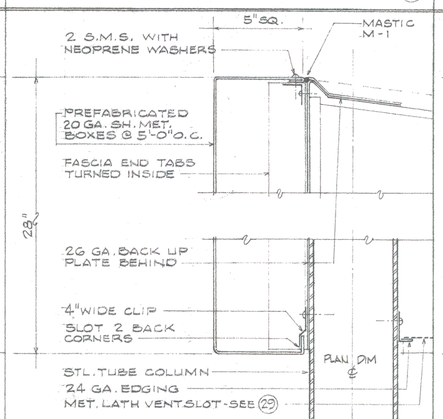

TYP. PRE-FAB BOX (19)

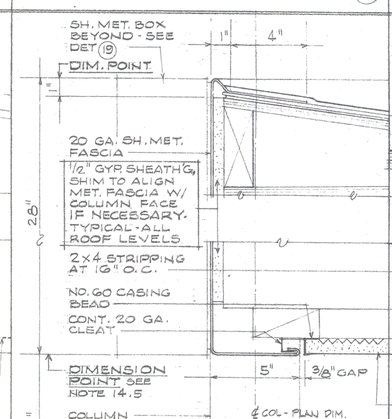

TYP. LOWER ROOF FASCIA (12)

TYPICAL SOFFIT REVEAL (5)

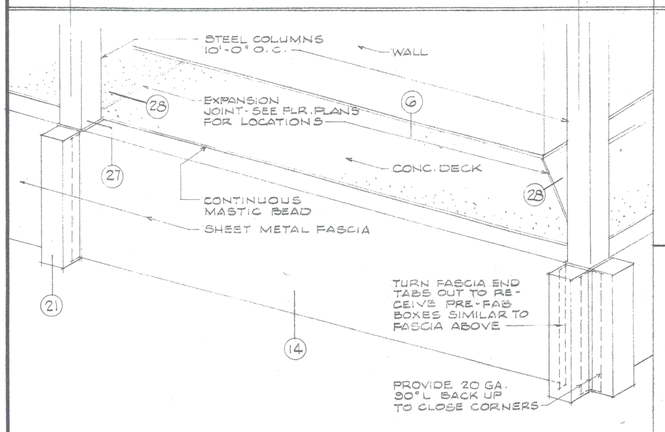

UPPER FLOOR FASCIA "ISOMETRIC"

NO SCALE

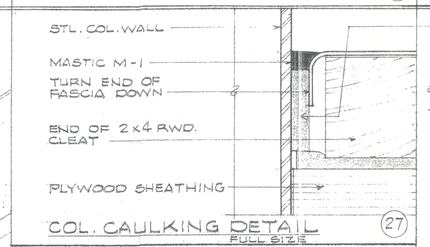

COL. CAULKING DETAIL (27)

FULL SIZE

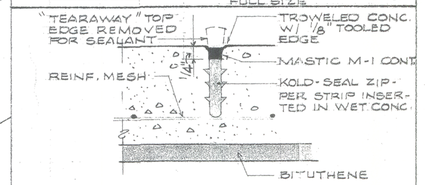

TYP. EXP. JOINT AT DECK (28)

FULL SIZE

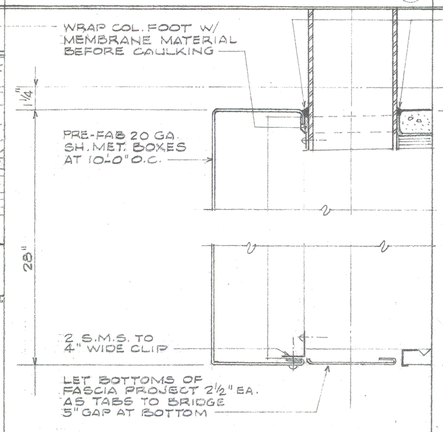

TYPICAL COLUMN FOOT (21)

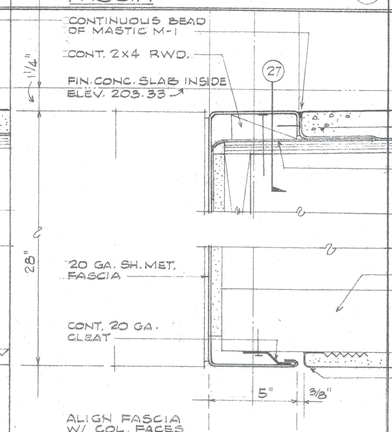

TYPICAL DECK FASCIA (14)

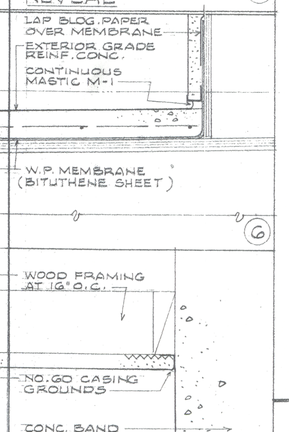

SOFFIT @ CONC. BAND (7)

SHEET METAL DETAILS

SCALE : 3" = 1'-0" UNLESS OTHERWISE NOTED

JOB :	67-188
DATE :	5-23-70
DRAWN :	
CHECKED :	
APPROVED :	

REVISIONS

THE OFFICE OF
WILLIAM W. HEDLEY JR.
architect a.i.a.
346 E. CAMPBELL AVE. C-2713
CAMPBELL CALIFORNIA 379-7464

CAMPBELL CITY HALL
CAMPBELL, CALIFORNIA

SHEET NO. 14 OF 28