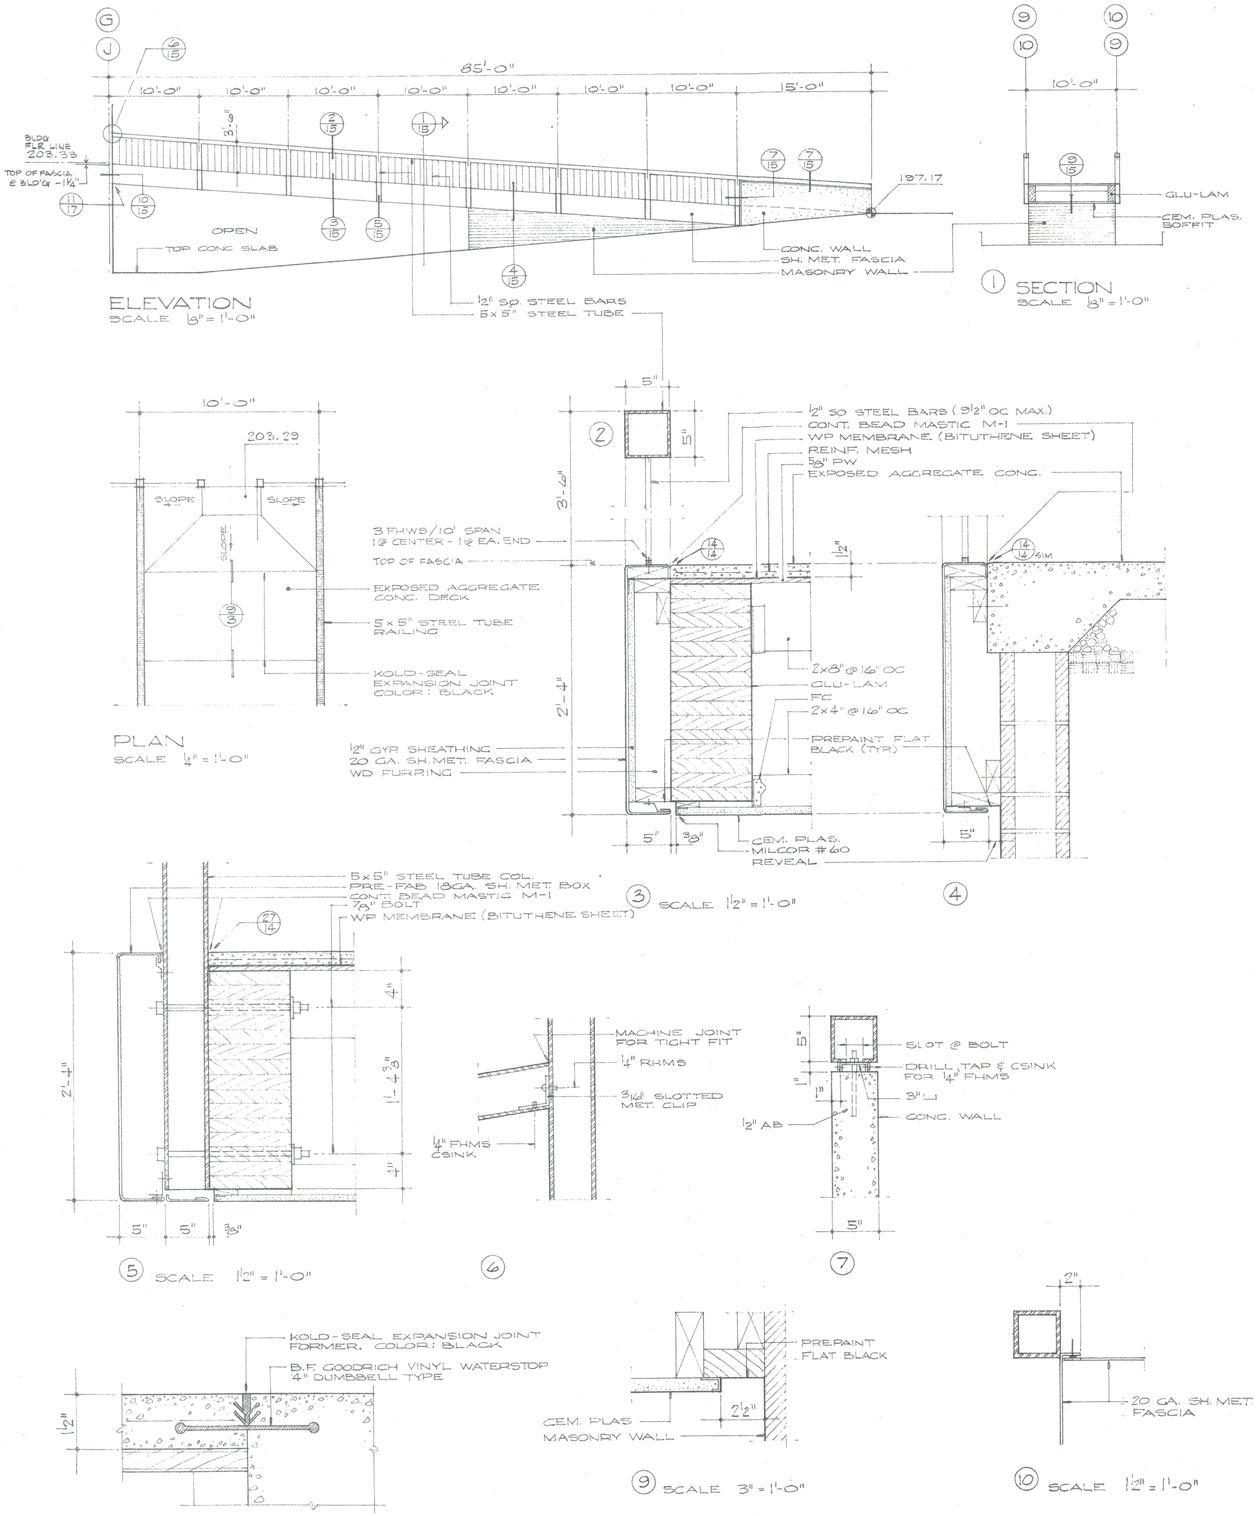

RAMP DETAILS

SCALE AS NOTED

NOTES:

RAMP DETAILS

JOB: 67-185
DATE: 3-23-70
DRAWN:
CHECKED:
APPROVED:

REVISIONS

THE OFFICE OF
WILLIAM W. HEDLEY JR.
a.i.a.
C-2713
379-7484
346 E. CAMPBELL AVE.
CAMPBELL CALIFORNIA

CAMPBELL CITY HALL
CAMPBELL, CALIFORNIA

SHEET NO.
15
OF 18