NOTES:

No. 1 CONTRACTOR TO VERIFY FRAME CONDITIONS W/ DETAILS; DOOR & FINISH SCHEDULES & FLOOR PLANS TO ESTABLISH MILL SECTIONS REQ'D.

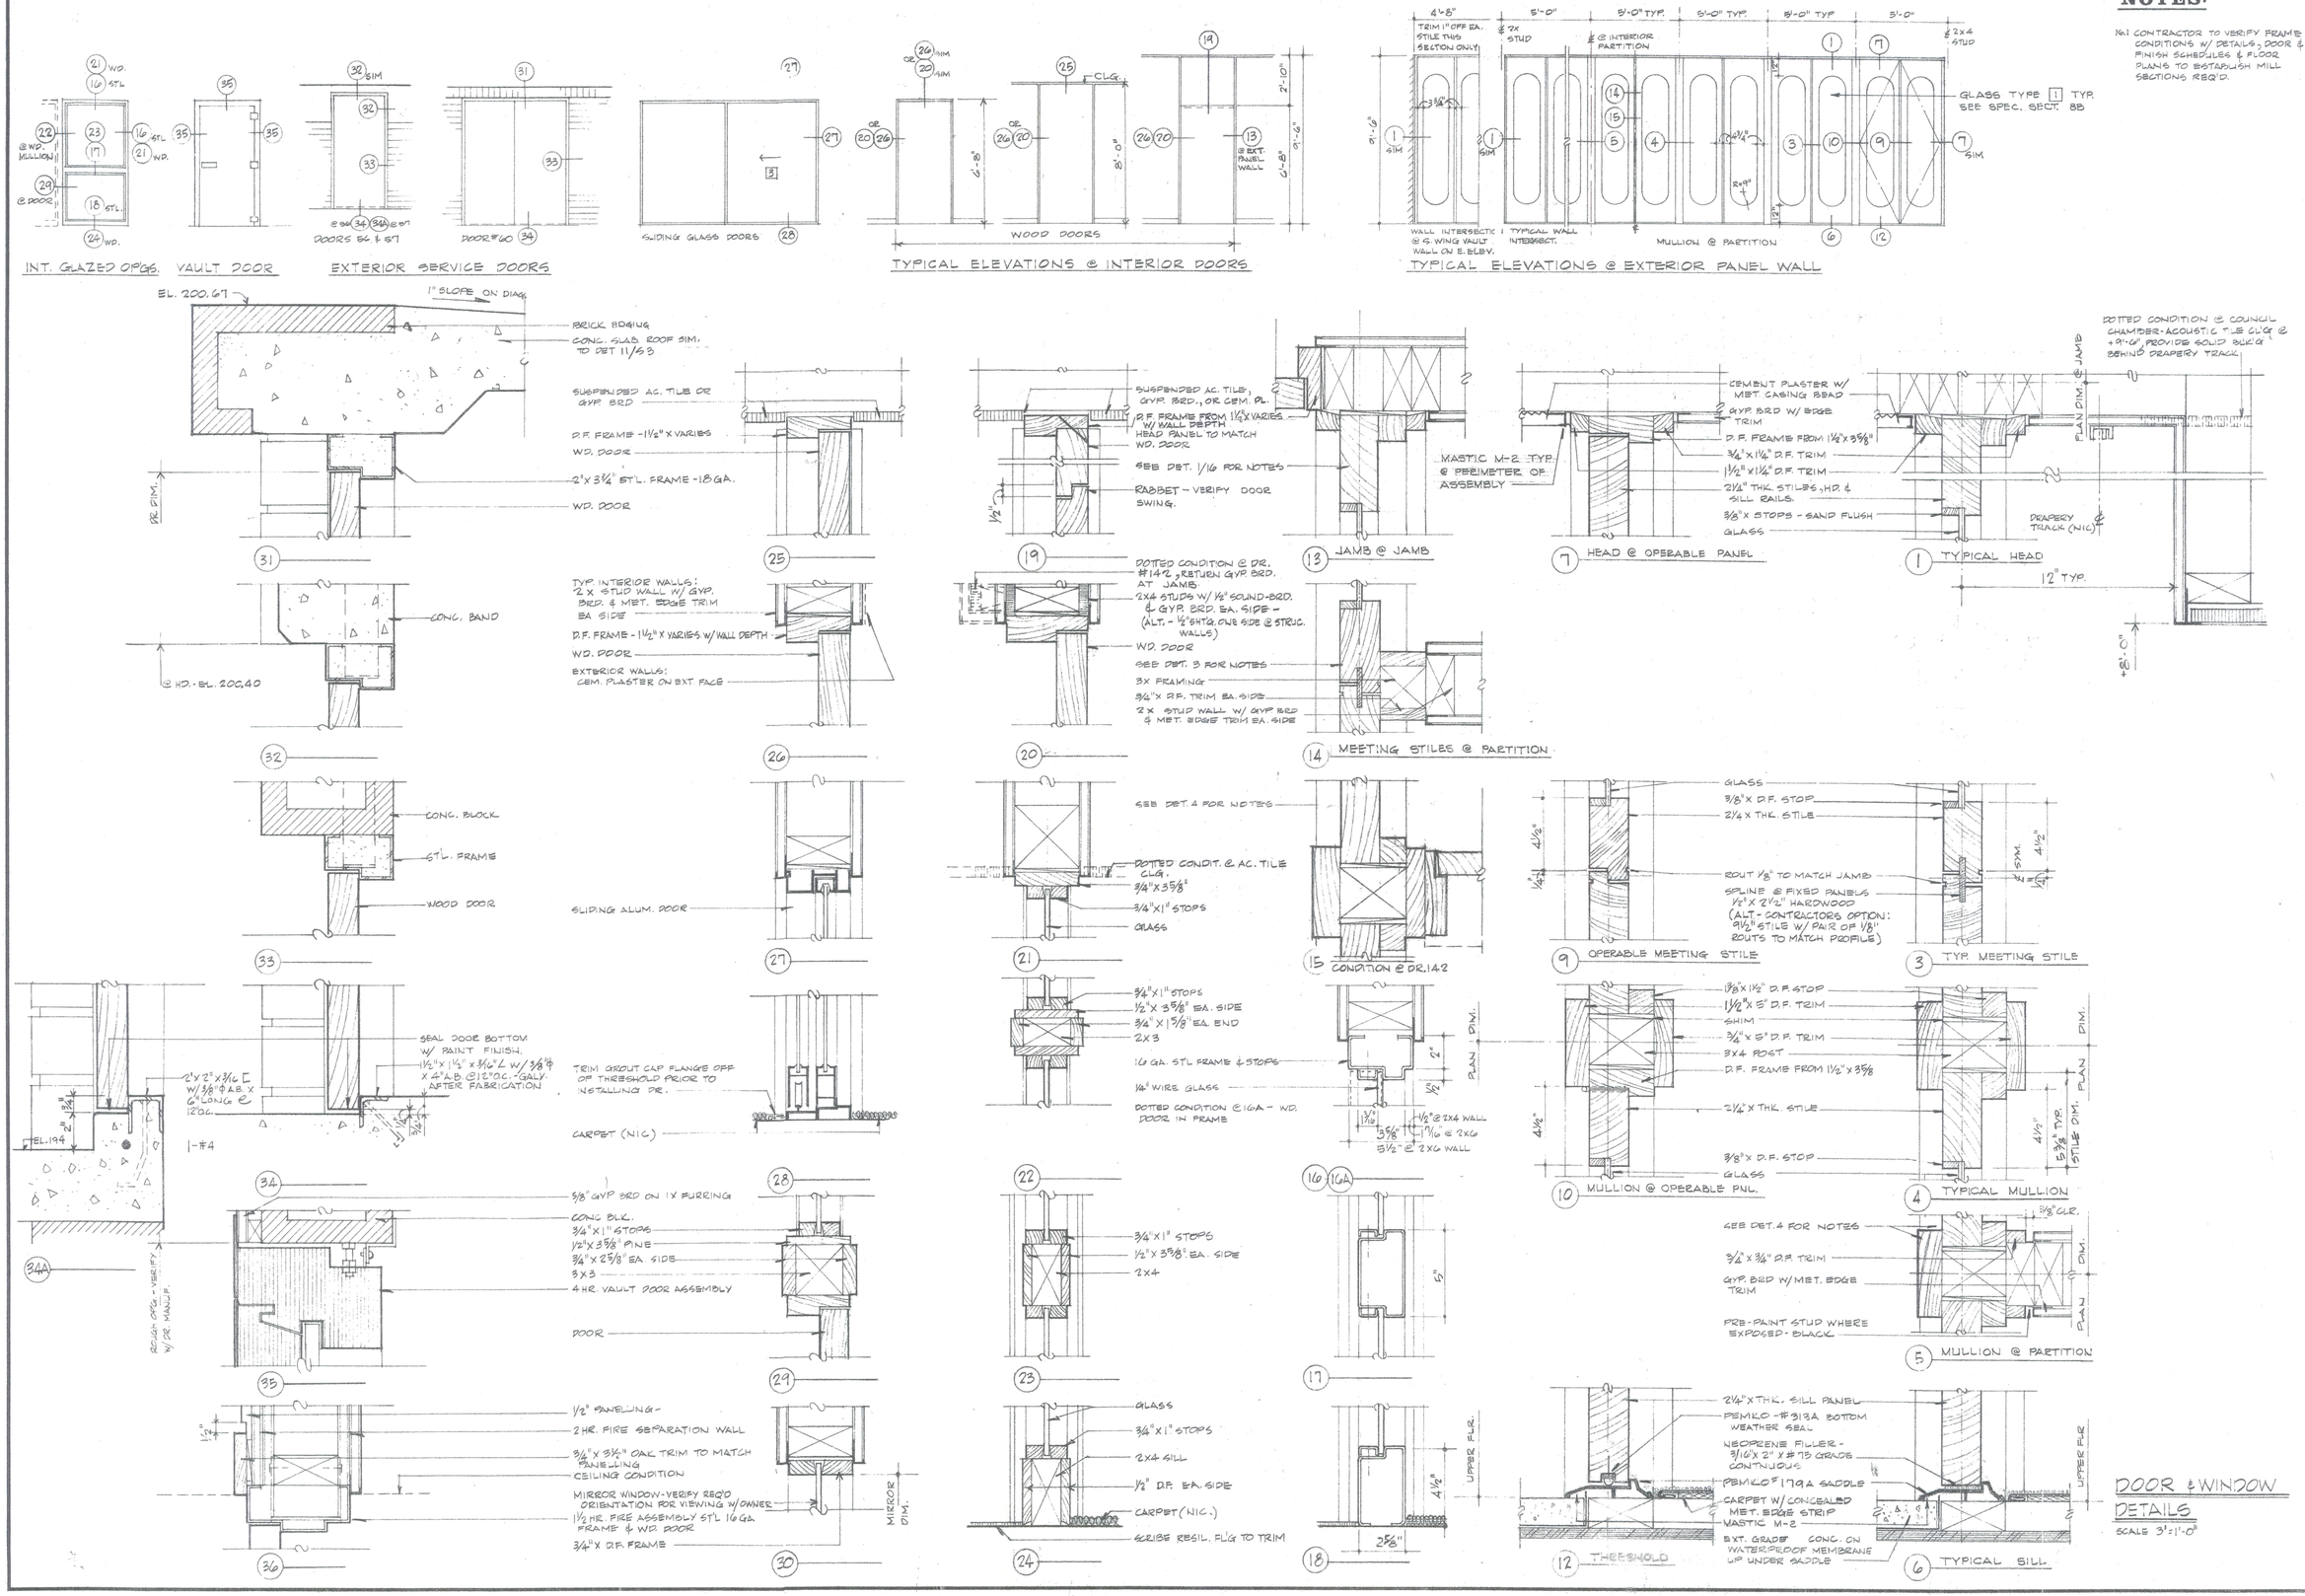

DOOR & WINDOW DETAILS

SCALE 3"=1'-0"

JOB # 67-188
DATE 5-23-70
DRAWN : RAS
CHECKED:
APPROVED:

REVISIONS

THE OFFICE OF
WILLIAM W. HEDLEY JR.
architect a.i.a.
346 E. CAMPBELL AVE.
CAMPBELL CALIFORNIA
C-2713
379-7404

CAMPBELL CITY HALL
CAMPBELL, CALIFORNIA

SHEET NO.
16
OF 28