N.

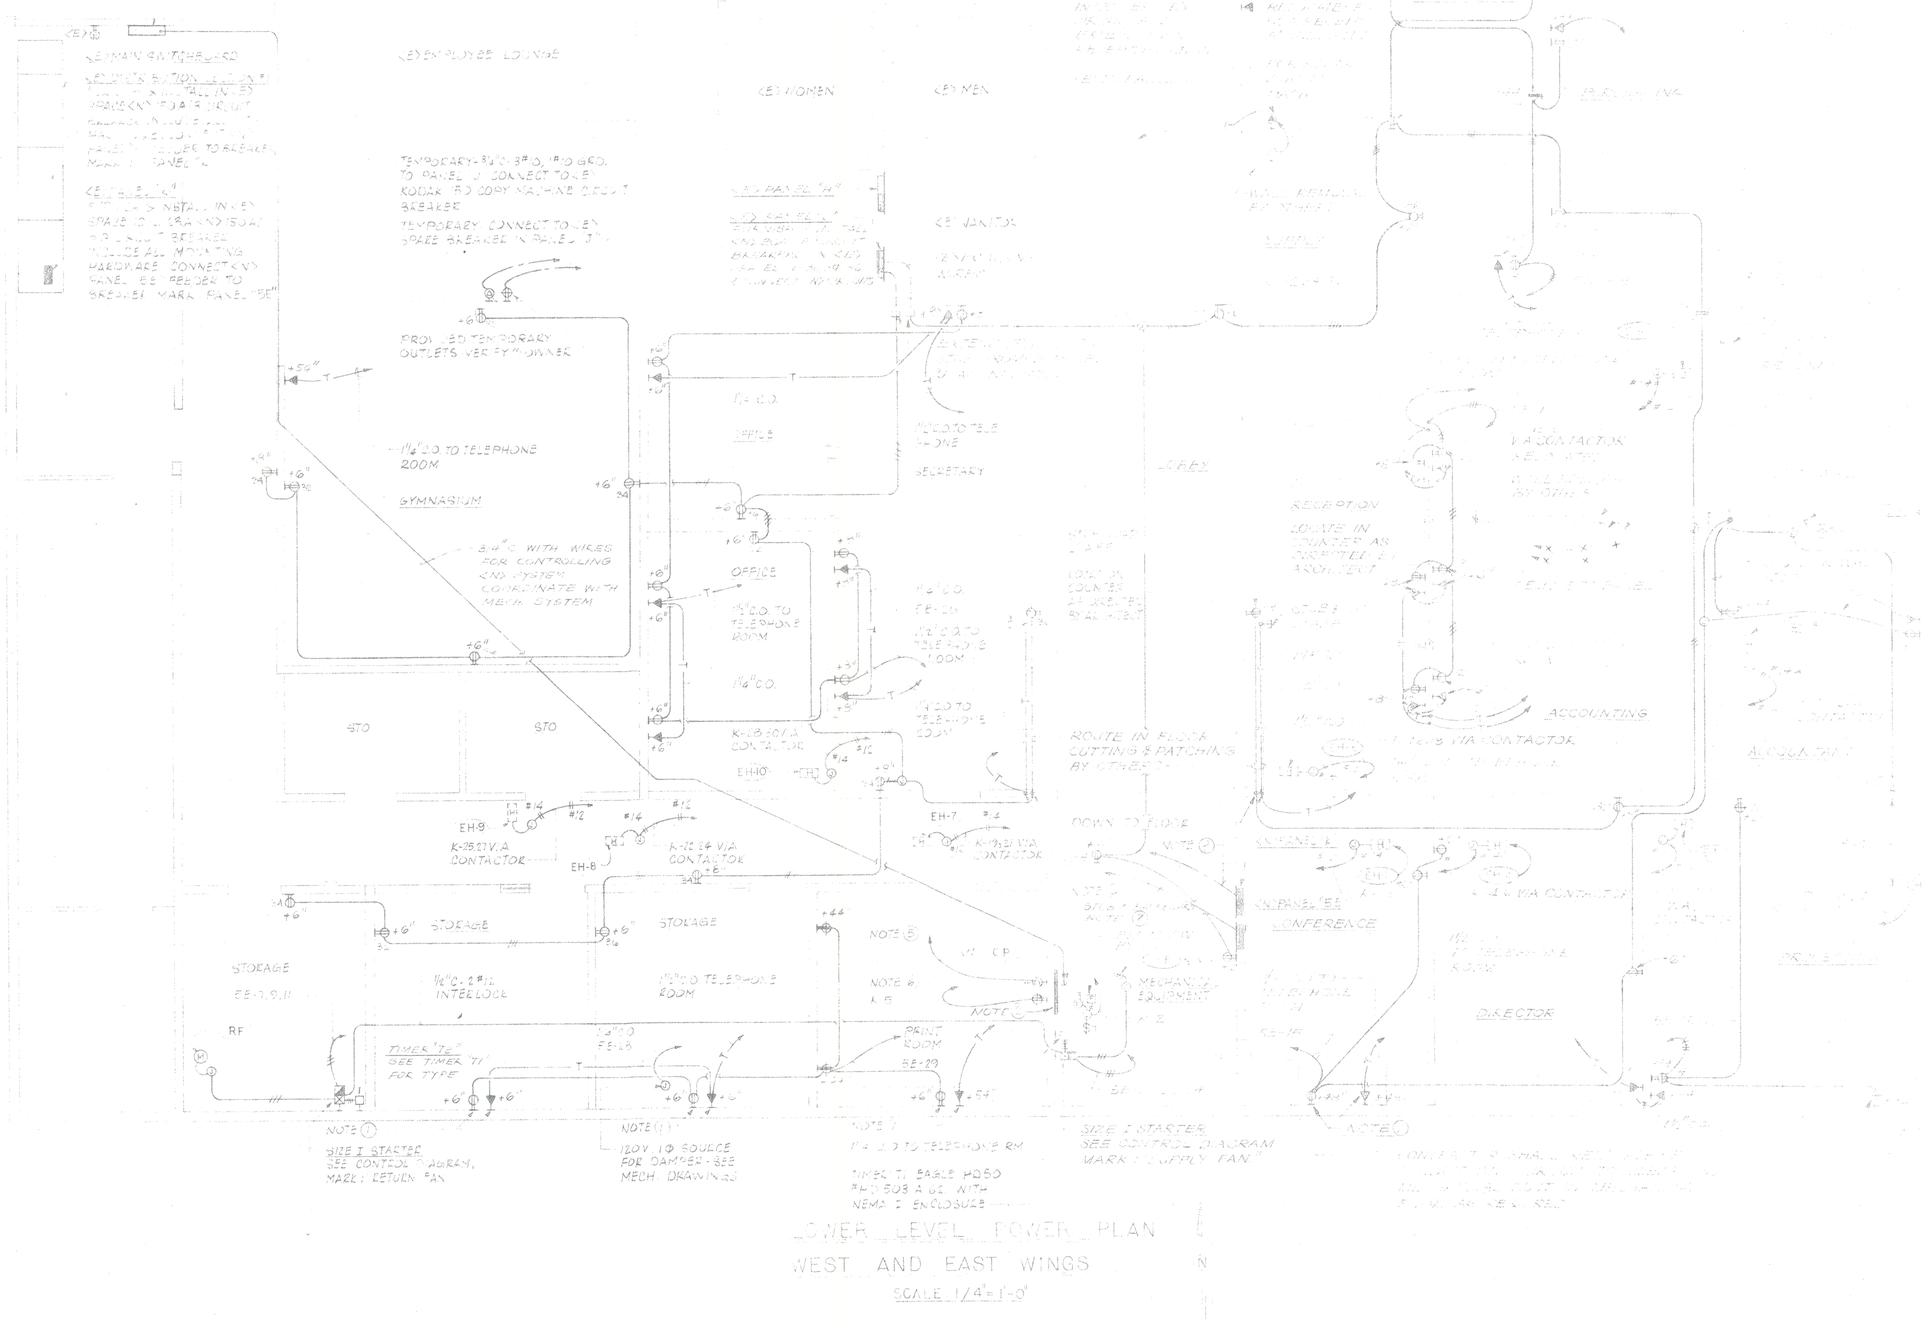
<E> TEMP. CONTROL PANEL
<E> EMPLOYEE LOUNGE
<E> WOMEN
<E> MEN
<E> JANITOR
TEMPORARY 3#12 & 1#10 GRD. TO PANEL J. CONNECT TO <E> KODAK 250 COPY MACHINE CIRCUIT BREAKER. TEMPORARY CONNECT TO <E> SPARE BREAKER IN PANEL J.
PROVIDE TEMPORARY OUTLETS. VERIFY W/OWNER.
1"C. TO TELEPHONE ROOM
GYMNASIUM
3/4"C. WITH WIRES FOR CONTROLLING <E> SYSTEM. COORDINATE WITH MECH. SYSTEM.
OFFICE
1"C. TO TELEPHONE ROOM
1"C. TO TELEPHONE ROOM
1"C. TO TELEPHONE ROOM