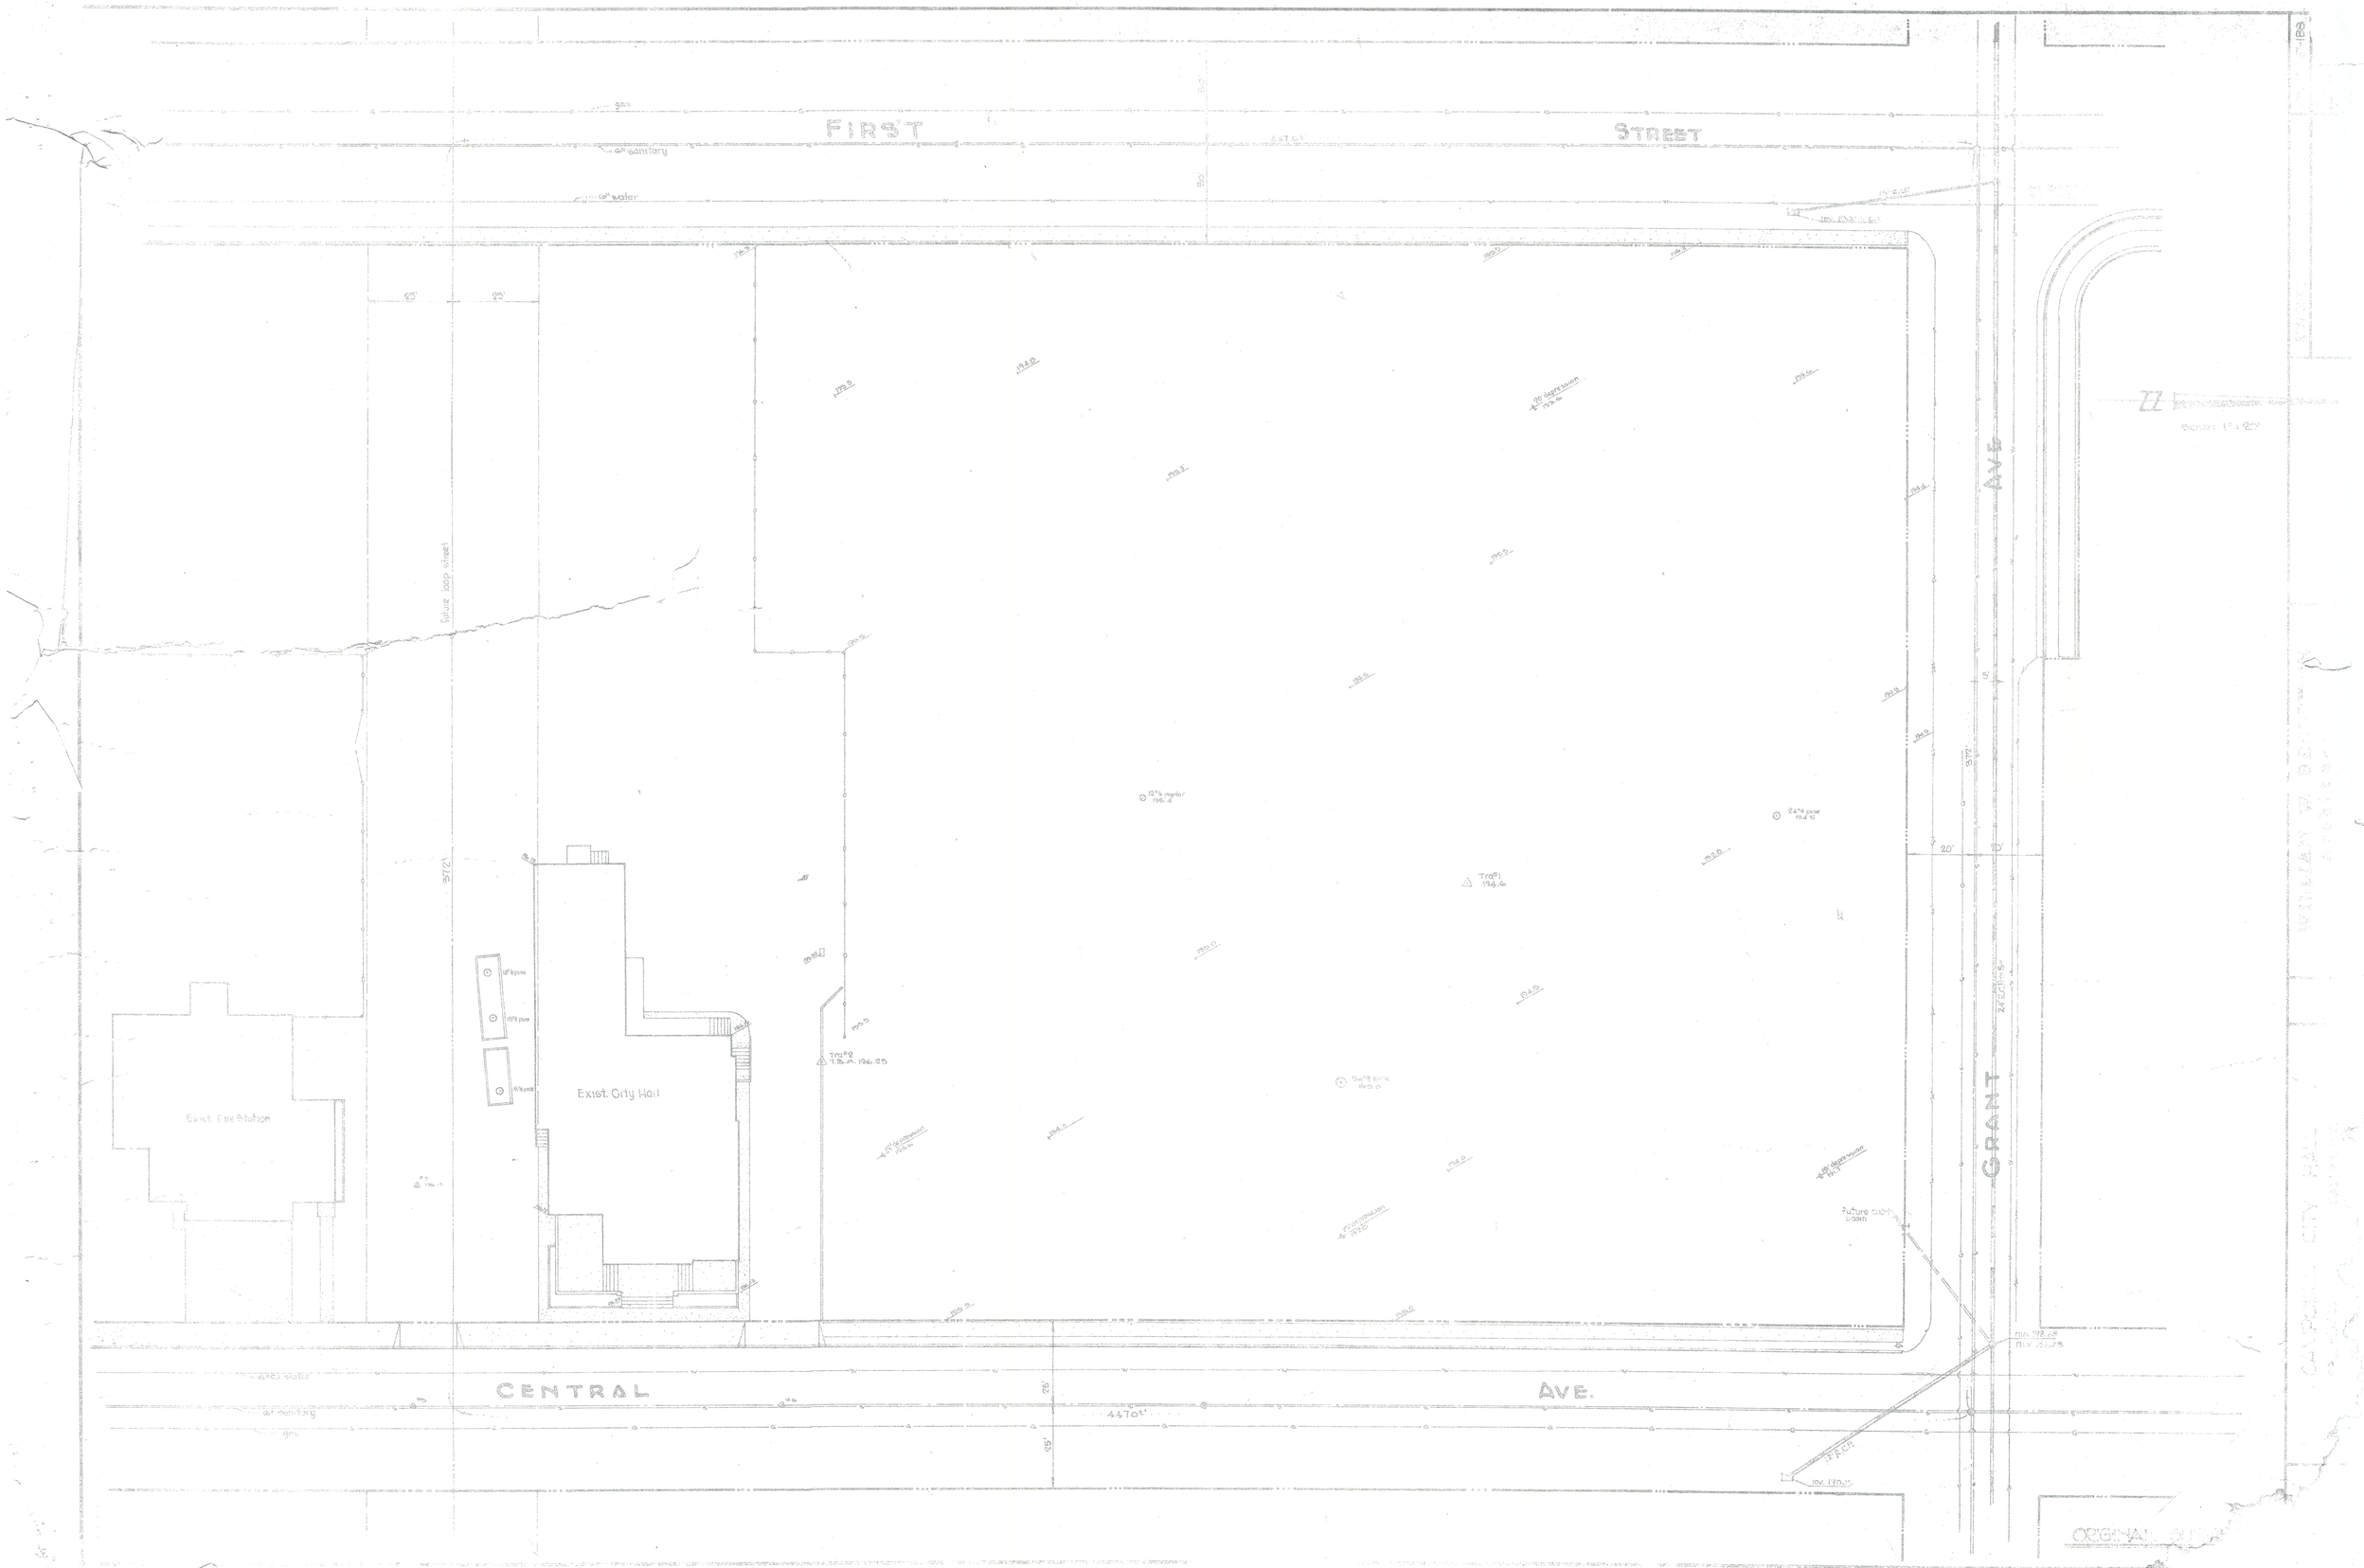
FIRST
STREET
CENTRAL
AVE.
GRANT
AVE
Exist. City Hall
Exist. Fire Station
future loop street
Scale: 1" = 20'
ORIGINAL