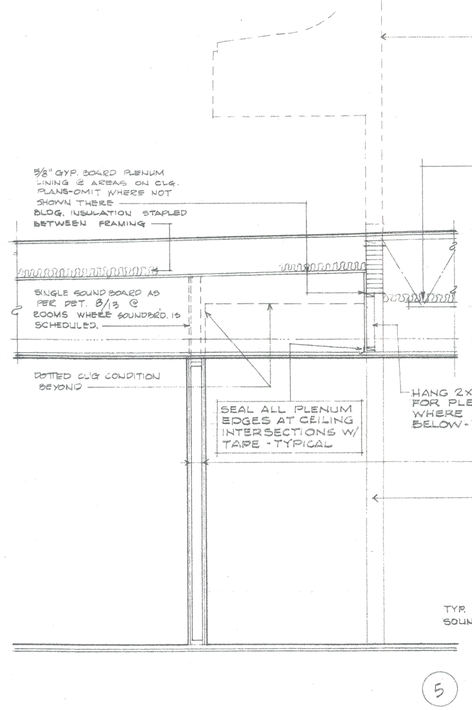

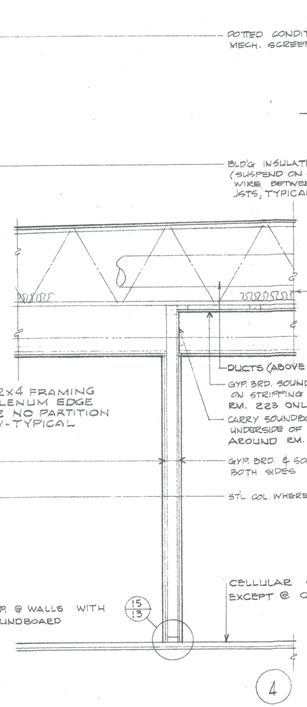

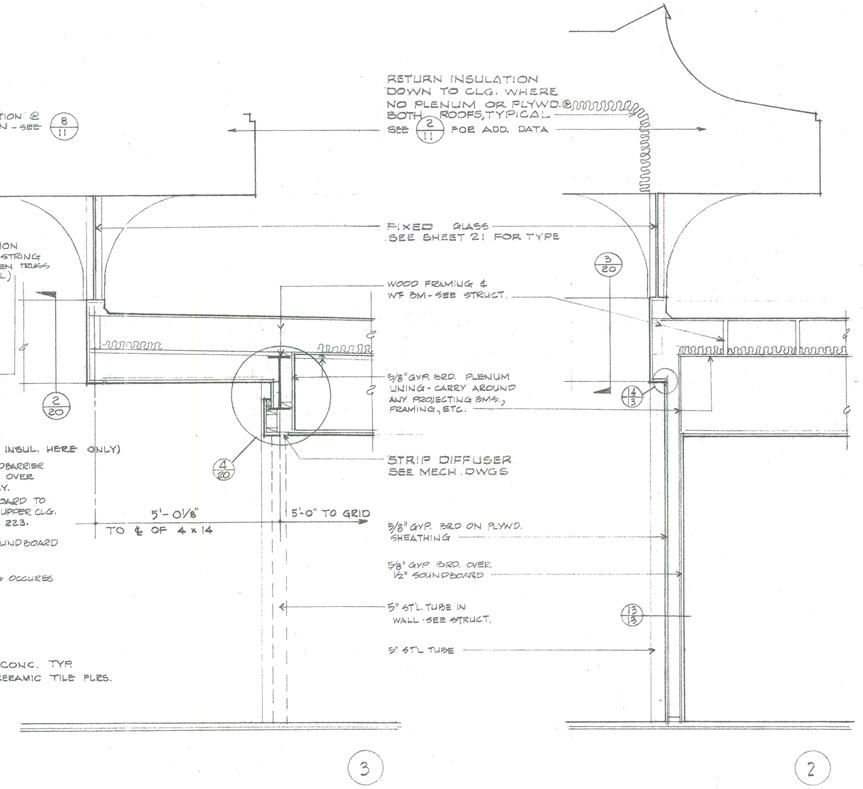

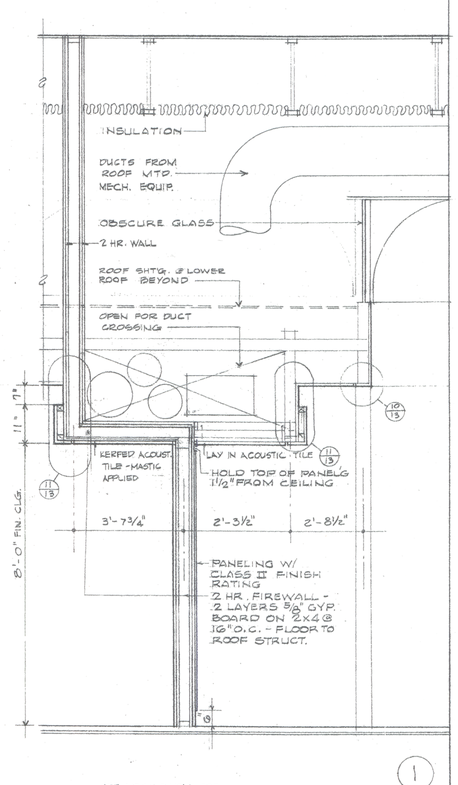

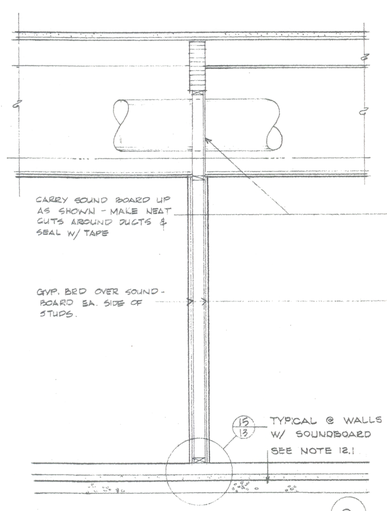

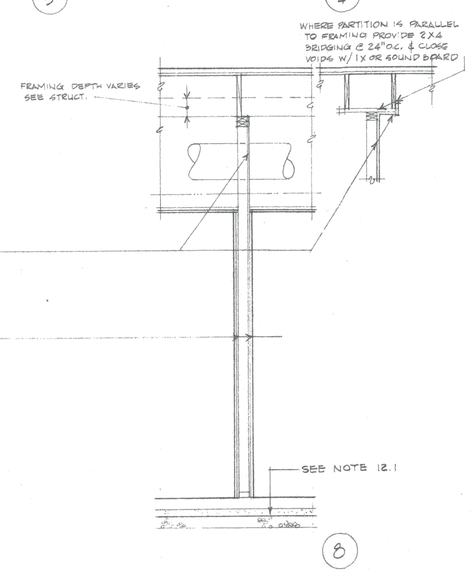

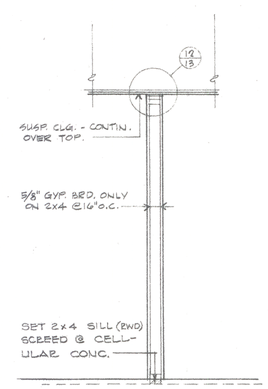

TYPICAL INTERIOR PARTITION 7

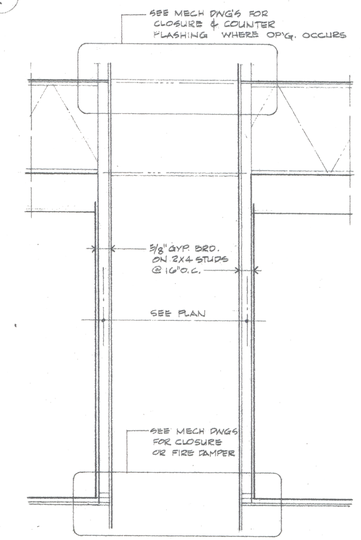

DUCT SHAFT SECTION 6

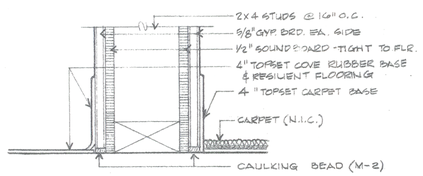

TYPICAL BASE COND. @ SOUNDBOARD 15

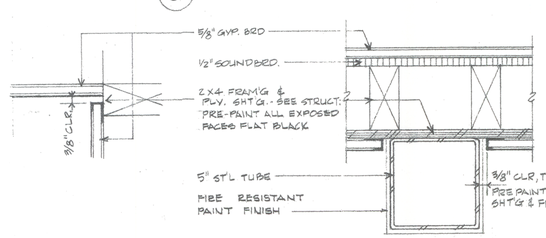

TYPICAL UPPER LEVEL WALL-CLG CONDITION 14

TYPICAL UPPER LEVEL EXPOSED COLUMN 13

SEE SHEETS 17 & 28 FOR ATTACHMENT OF STOREFRONT & GATES

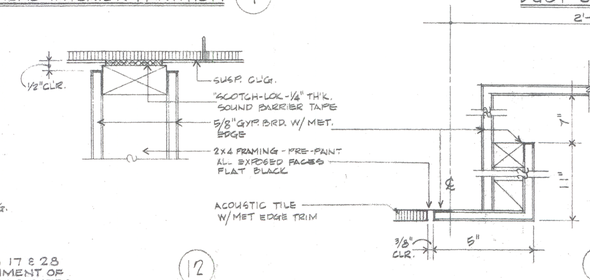

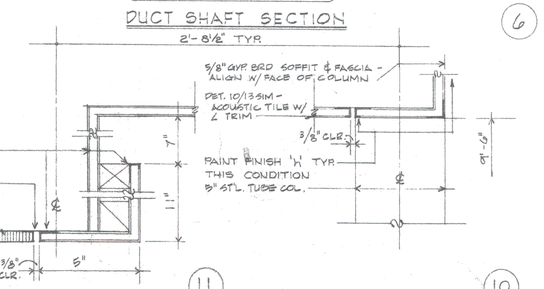

DETAIL SCALE 3" = 1'-0"

10

NOTES:

INTERIOR WALL SECTIONS

SCALE: 1/2" = 1'-0" UNLESS OTHERWISE NOTED

JOB:	65-1-188
DATE:	3-23-70
DRAWN:	FMS
CHECKED:	
APPROVED:	

REVISIONS

THE OFFICE OF
WILLIAM W. HEDLEY JR.
a.i.a.
C-2713
346 E. CAMPBELL AVE.
CAMPBELL CALIFORNIA
378-7404

CAMPBELL CITY HALL
CAMPBELL, CALIFORNIA

SHEET NO. 13 OF 29